
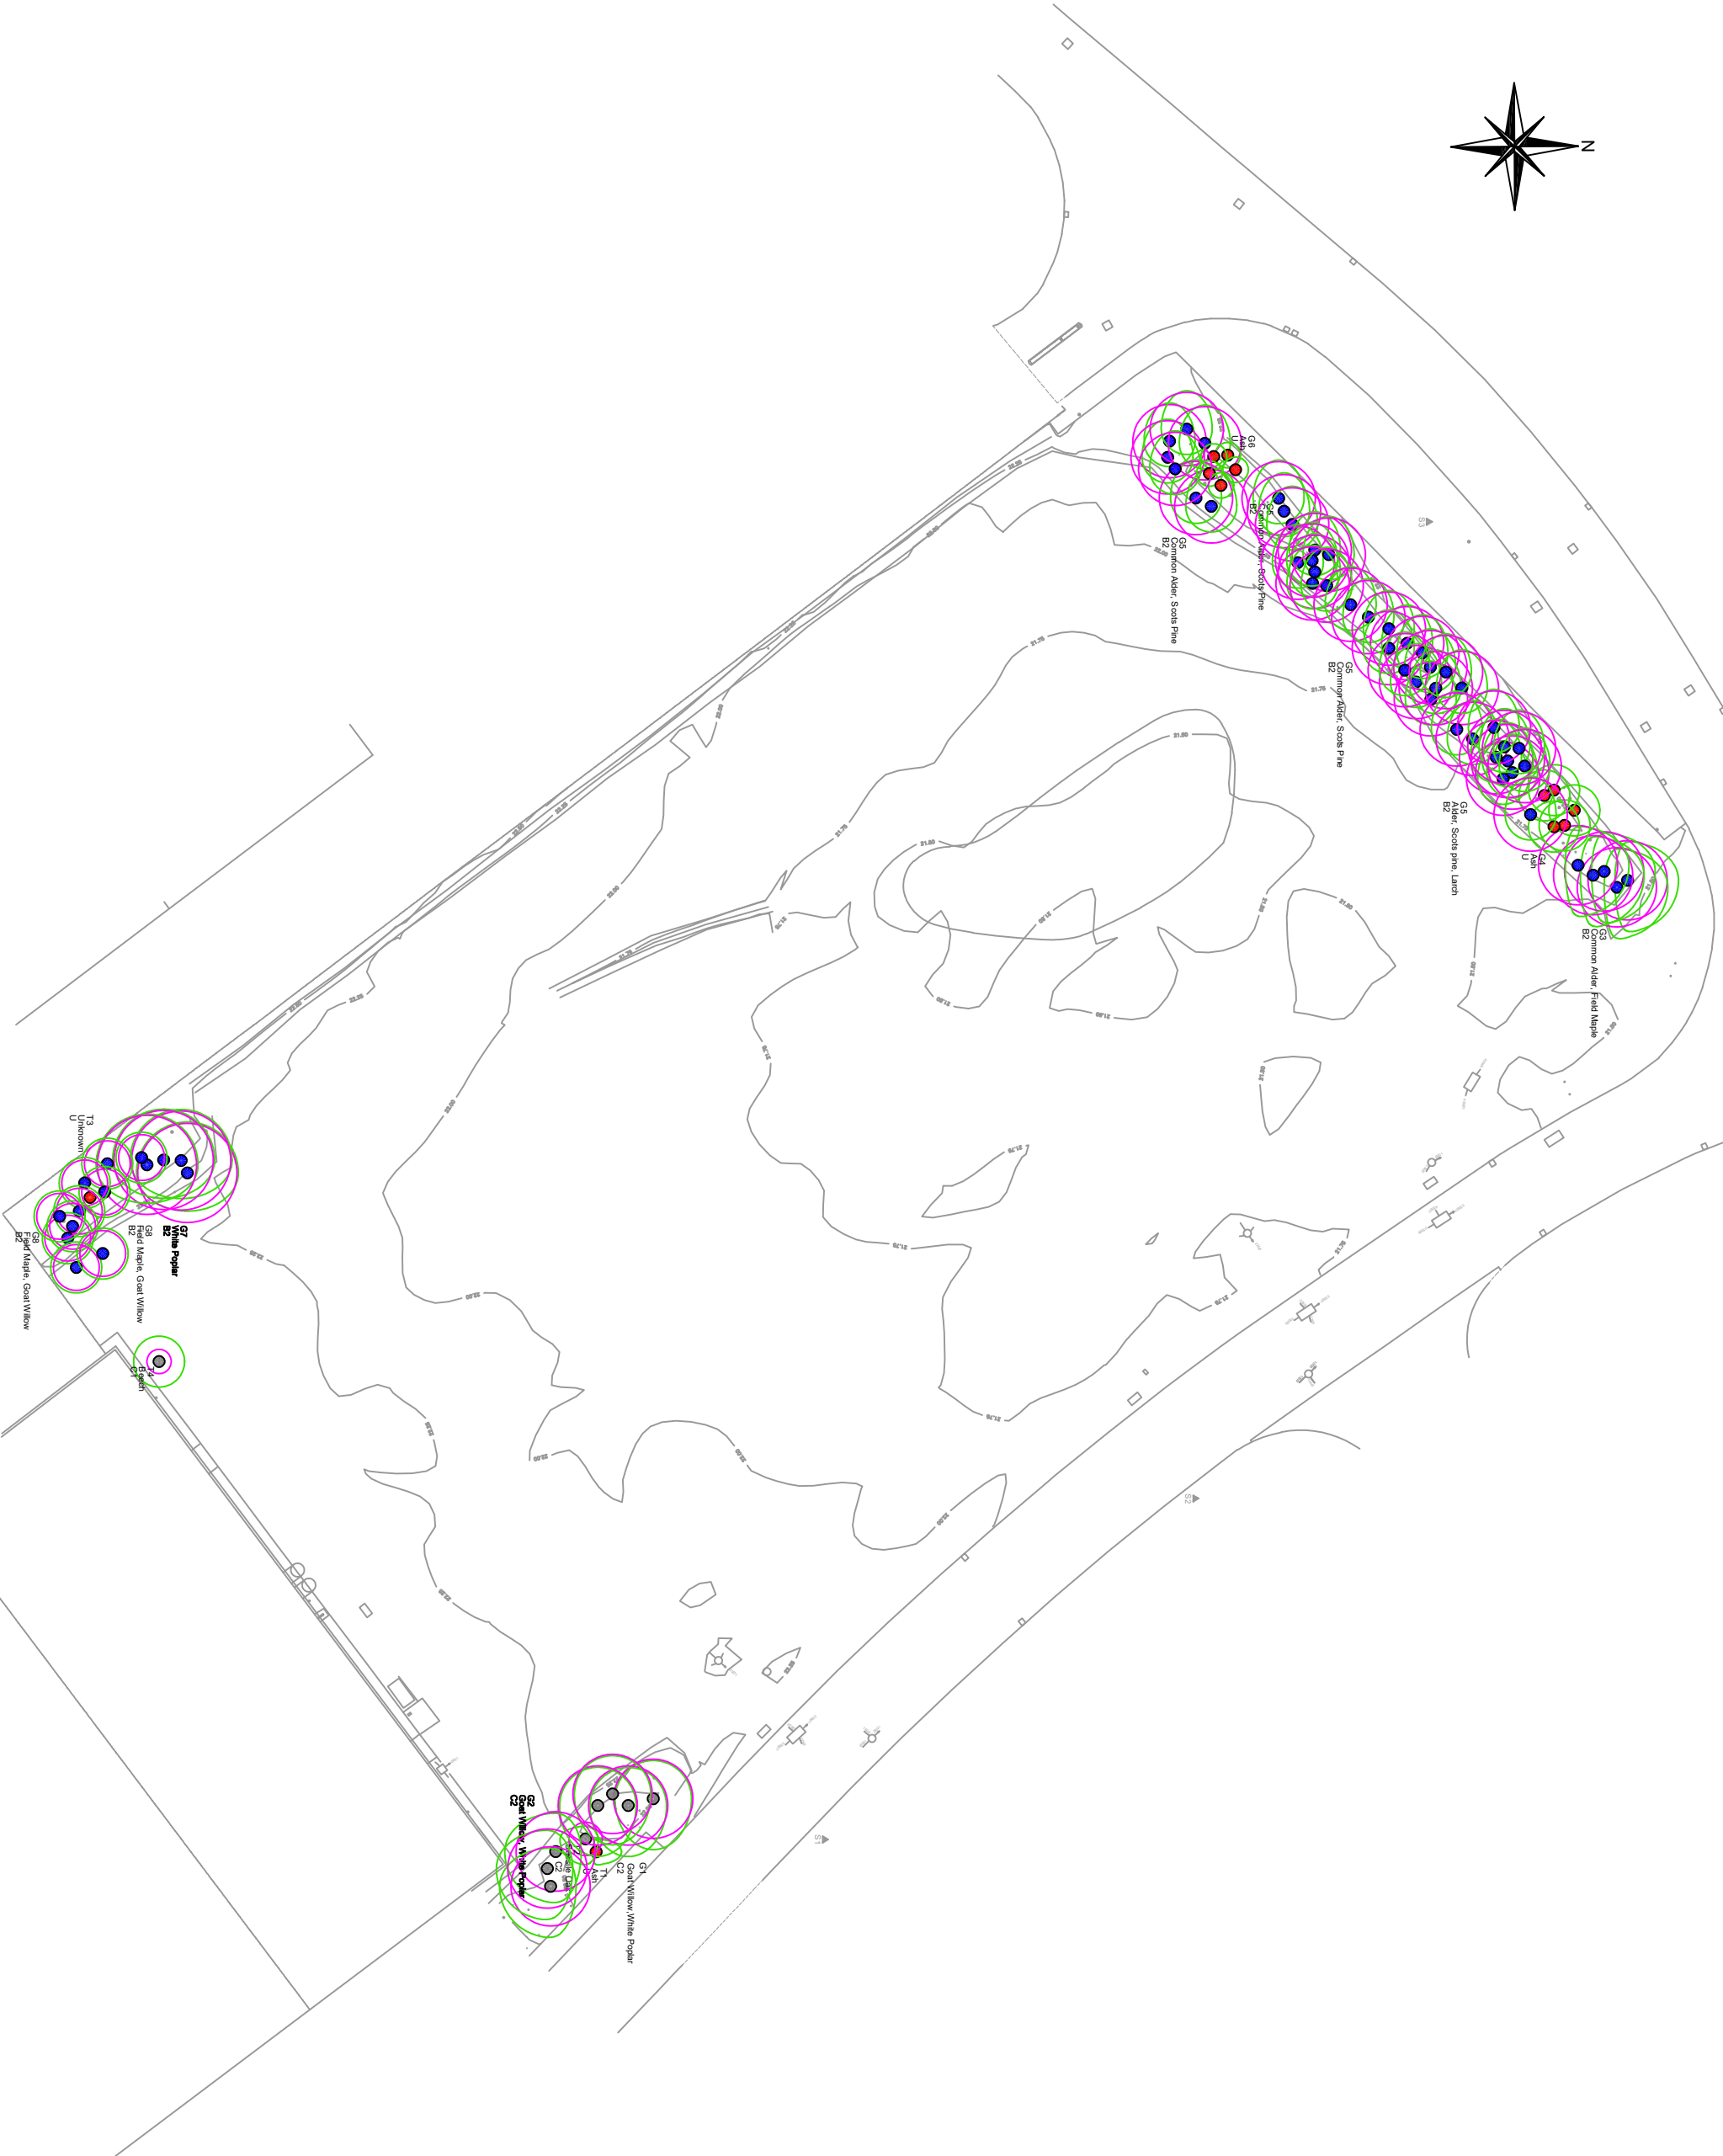


This drawing is intended to be viewed in colour- a monochrome copy should not be relied upon.

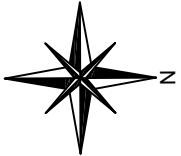

KEY:

- T12 Tree number (T)
- Tree or (G) Group
- Canopy outline
- Root Protection Area (RPA)
- Category U tree centre
- Category A tree centre
- Category B tree centre
- Category C tree centre

CLIENT:

Bryndulais
Scaffolding

PROJECT:

Land at Vale of
Neath Business
Park, Resolven,
SA11 4SP

DRAWING TITLE:

Arboricultural Impact
Assessment

DRAWING NO:

ARW1102:01a

DATE:

25/03/2021

SCALE:

1:500@A3

This drawing is intended to be viewed in colour- a monochrome copy should not be relied upon.