
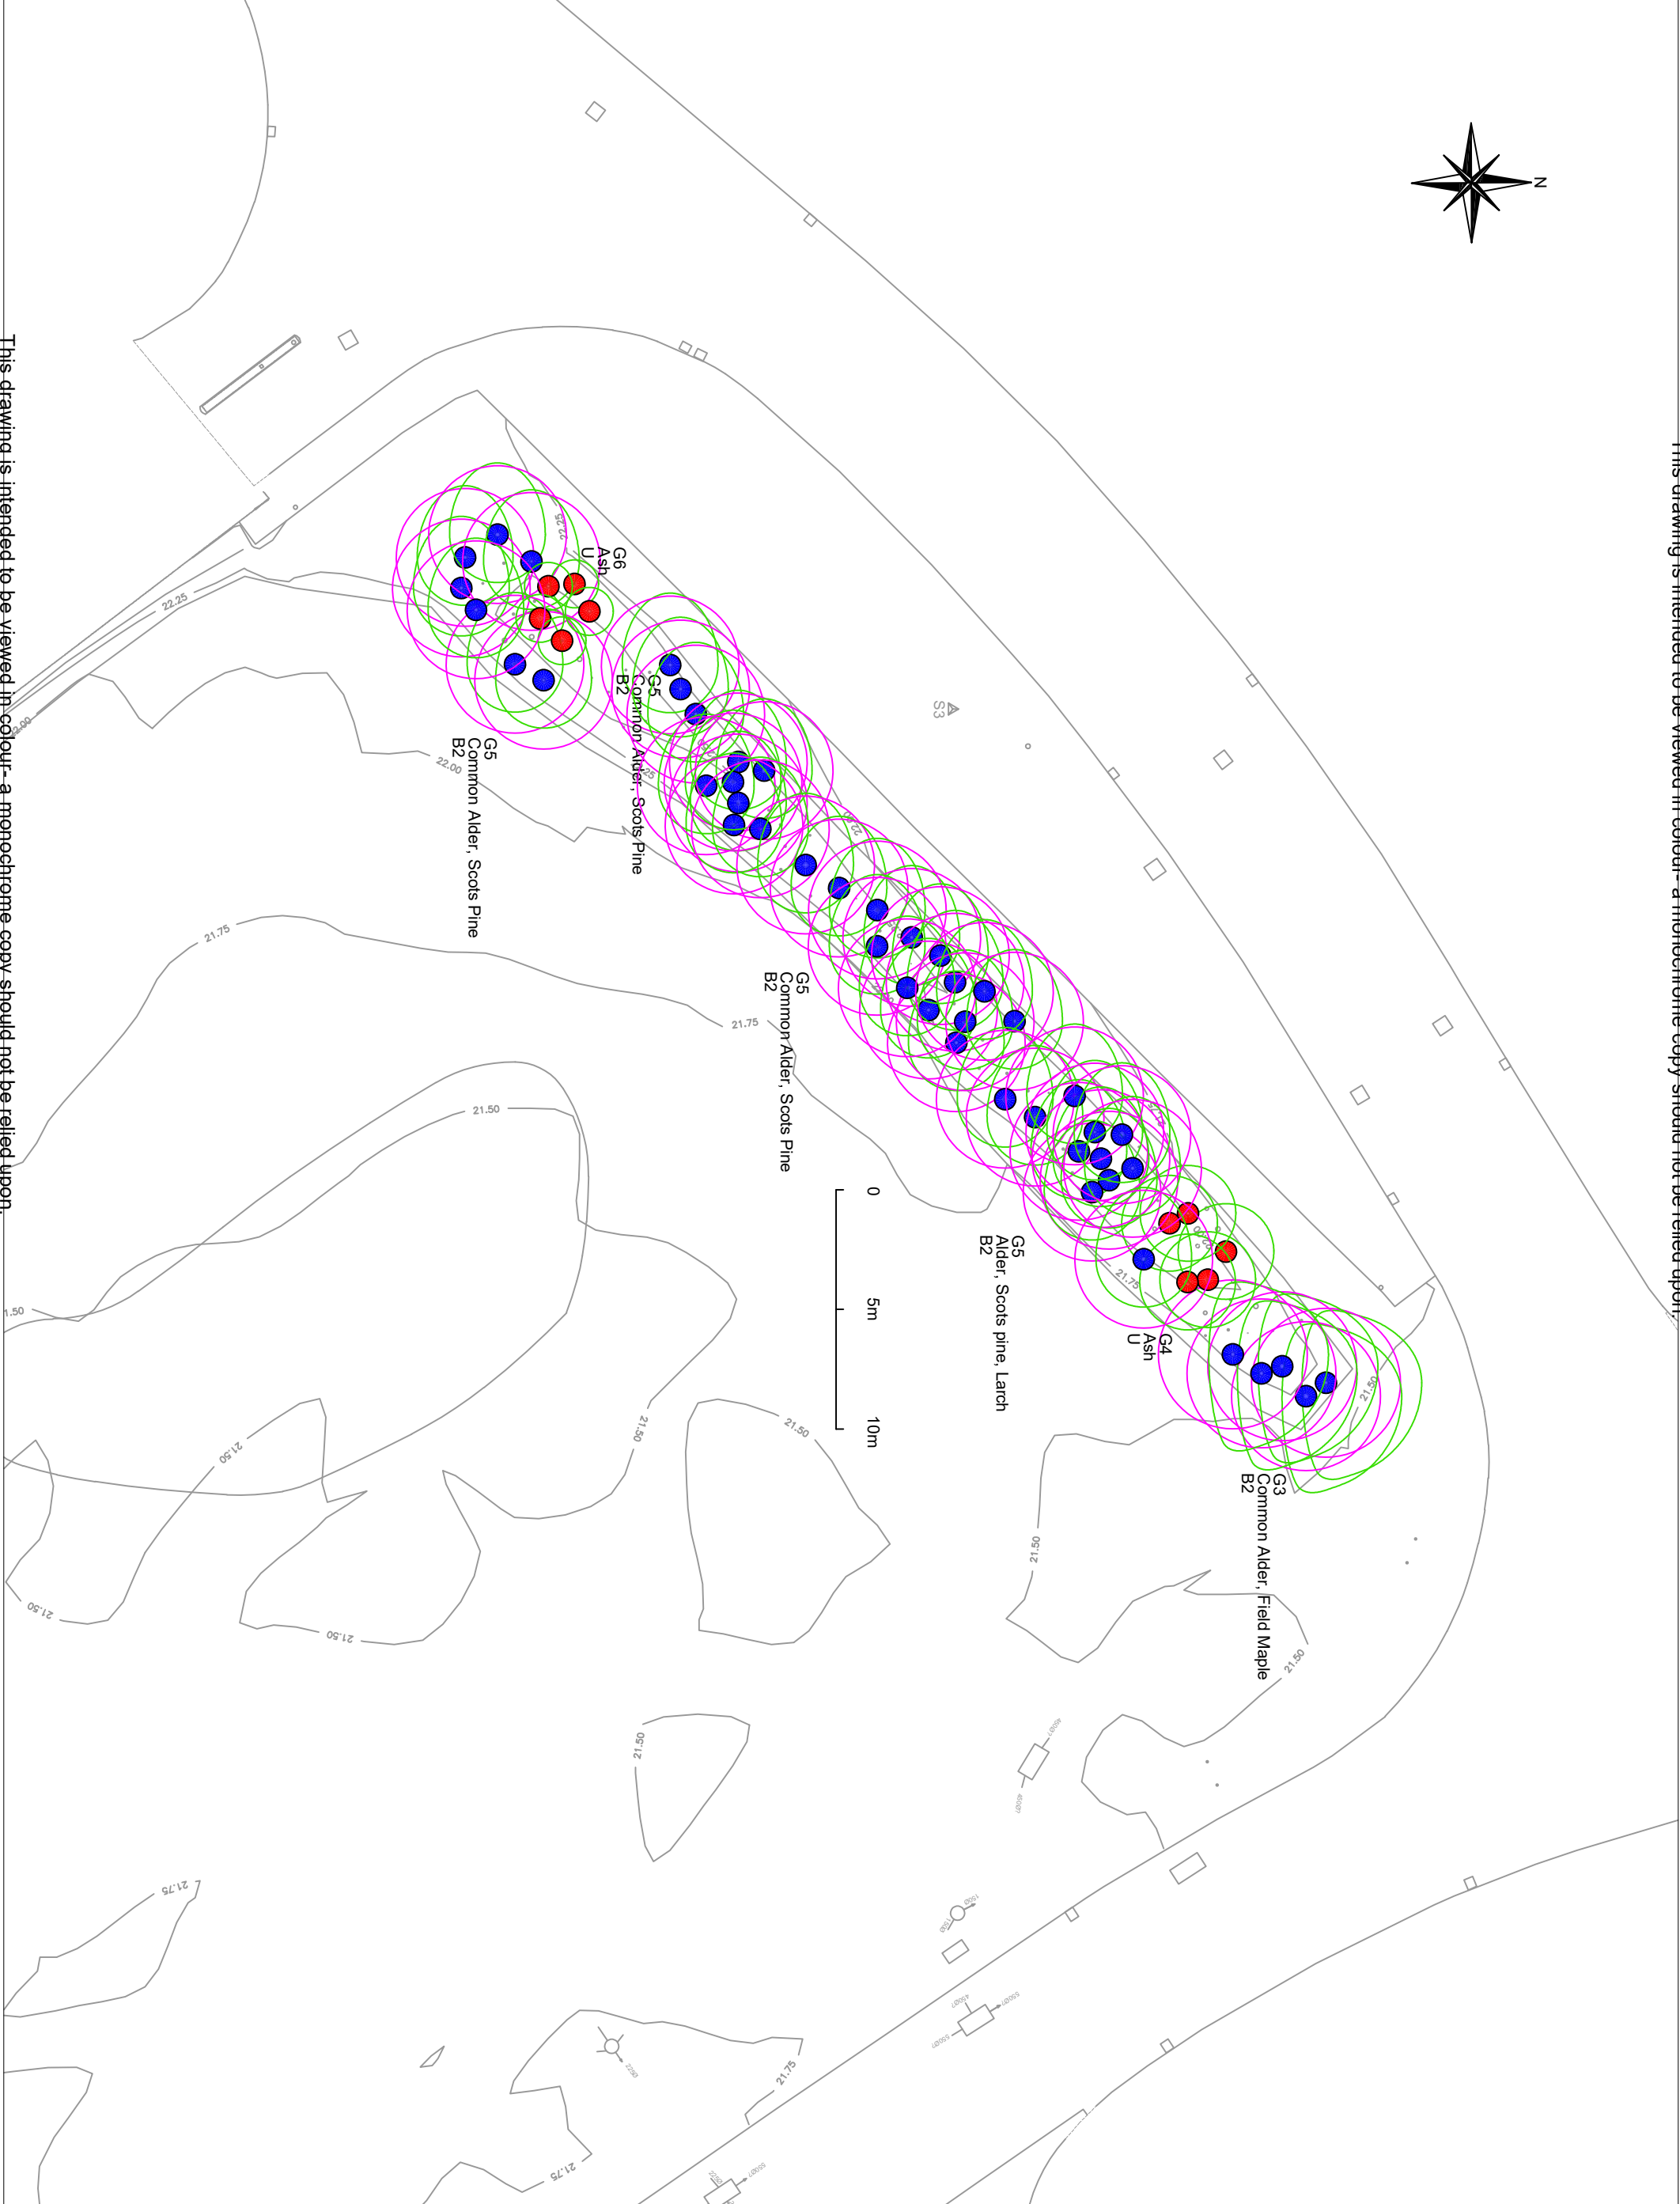


This drawing is intended to be viewed in colour- a monochrome copy should not be relied upon.

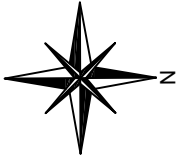

KEY:

- T12 Tree number (T)
- Tree or (G) Group
- Canopy outline
- Root Protection Area (RPA)
- Category U tree centre
- Category A tree centre
- Category B tree centre
- Category C tree centre

CLIENT:
Bryndula's Scaffolding

PROJECT:
Land at Vale of Neath Business Park, Resolven, SA11 4SP

DRAWING TITLE:
Arboricultural Impact Assessment

DRAWING NO:
ARW1102:01c

DATE:
25/03/2021

SCALE:
1:250@A3

This drawing is intended to be viewed in colour- a monochrome copy should not be relied upon.