


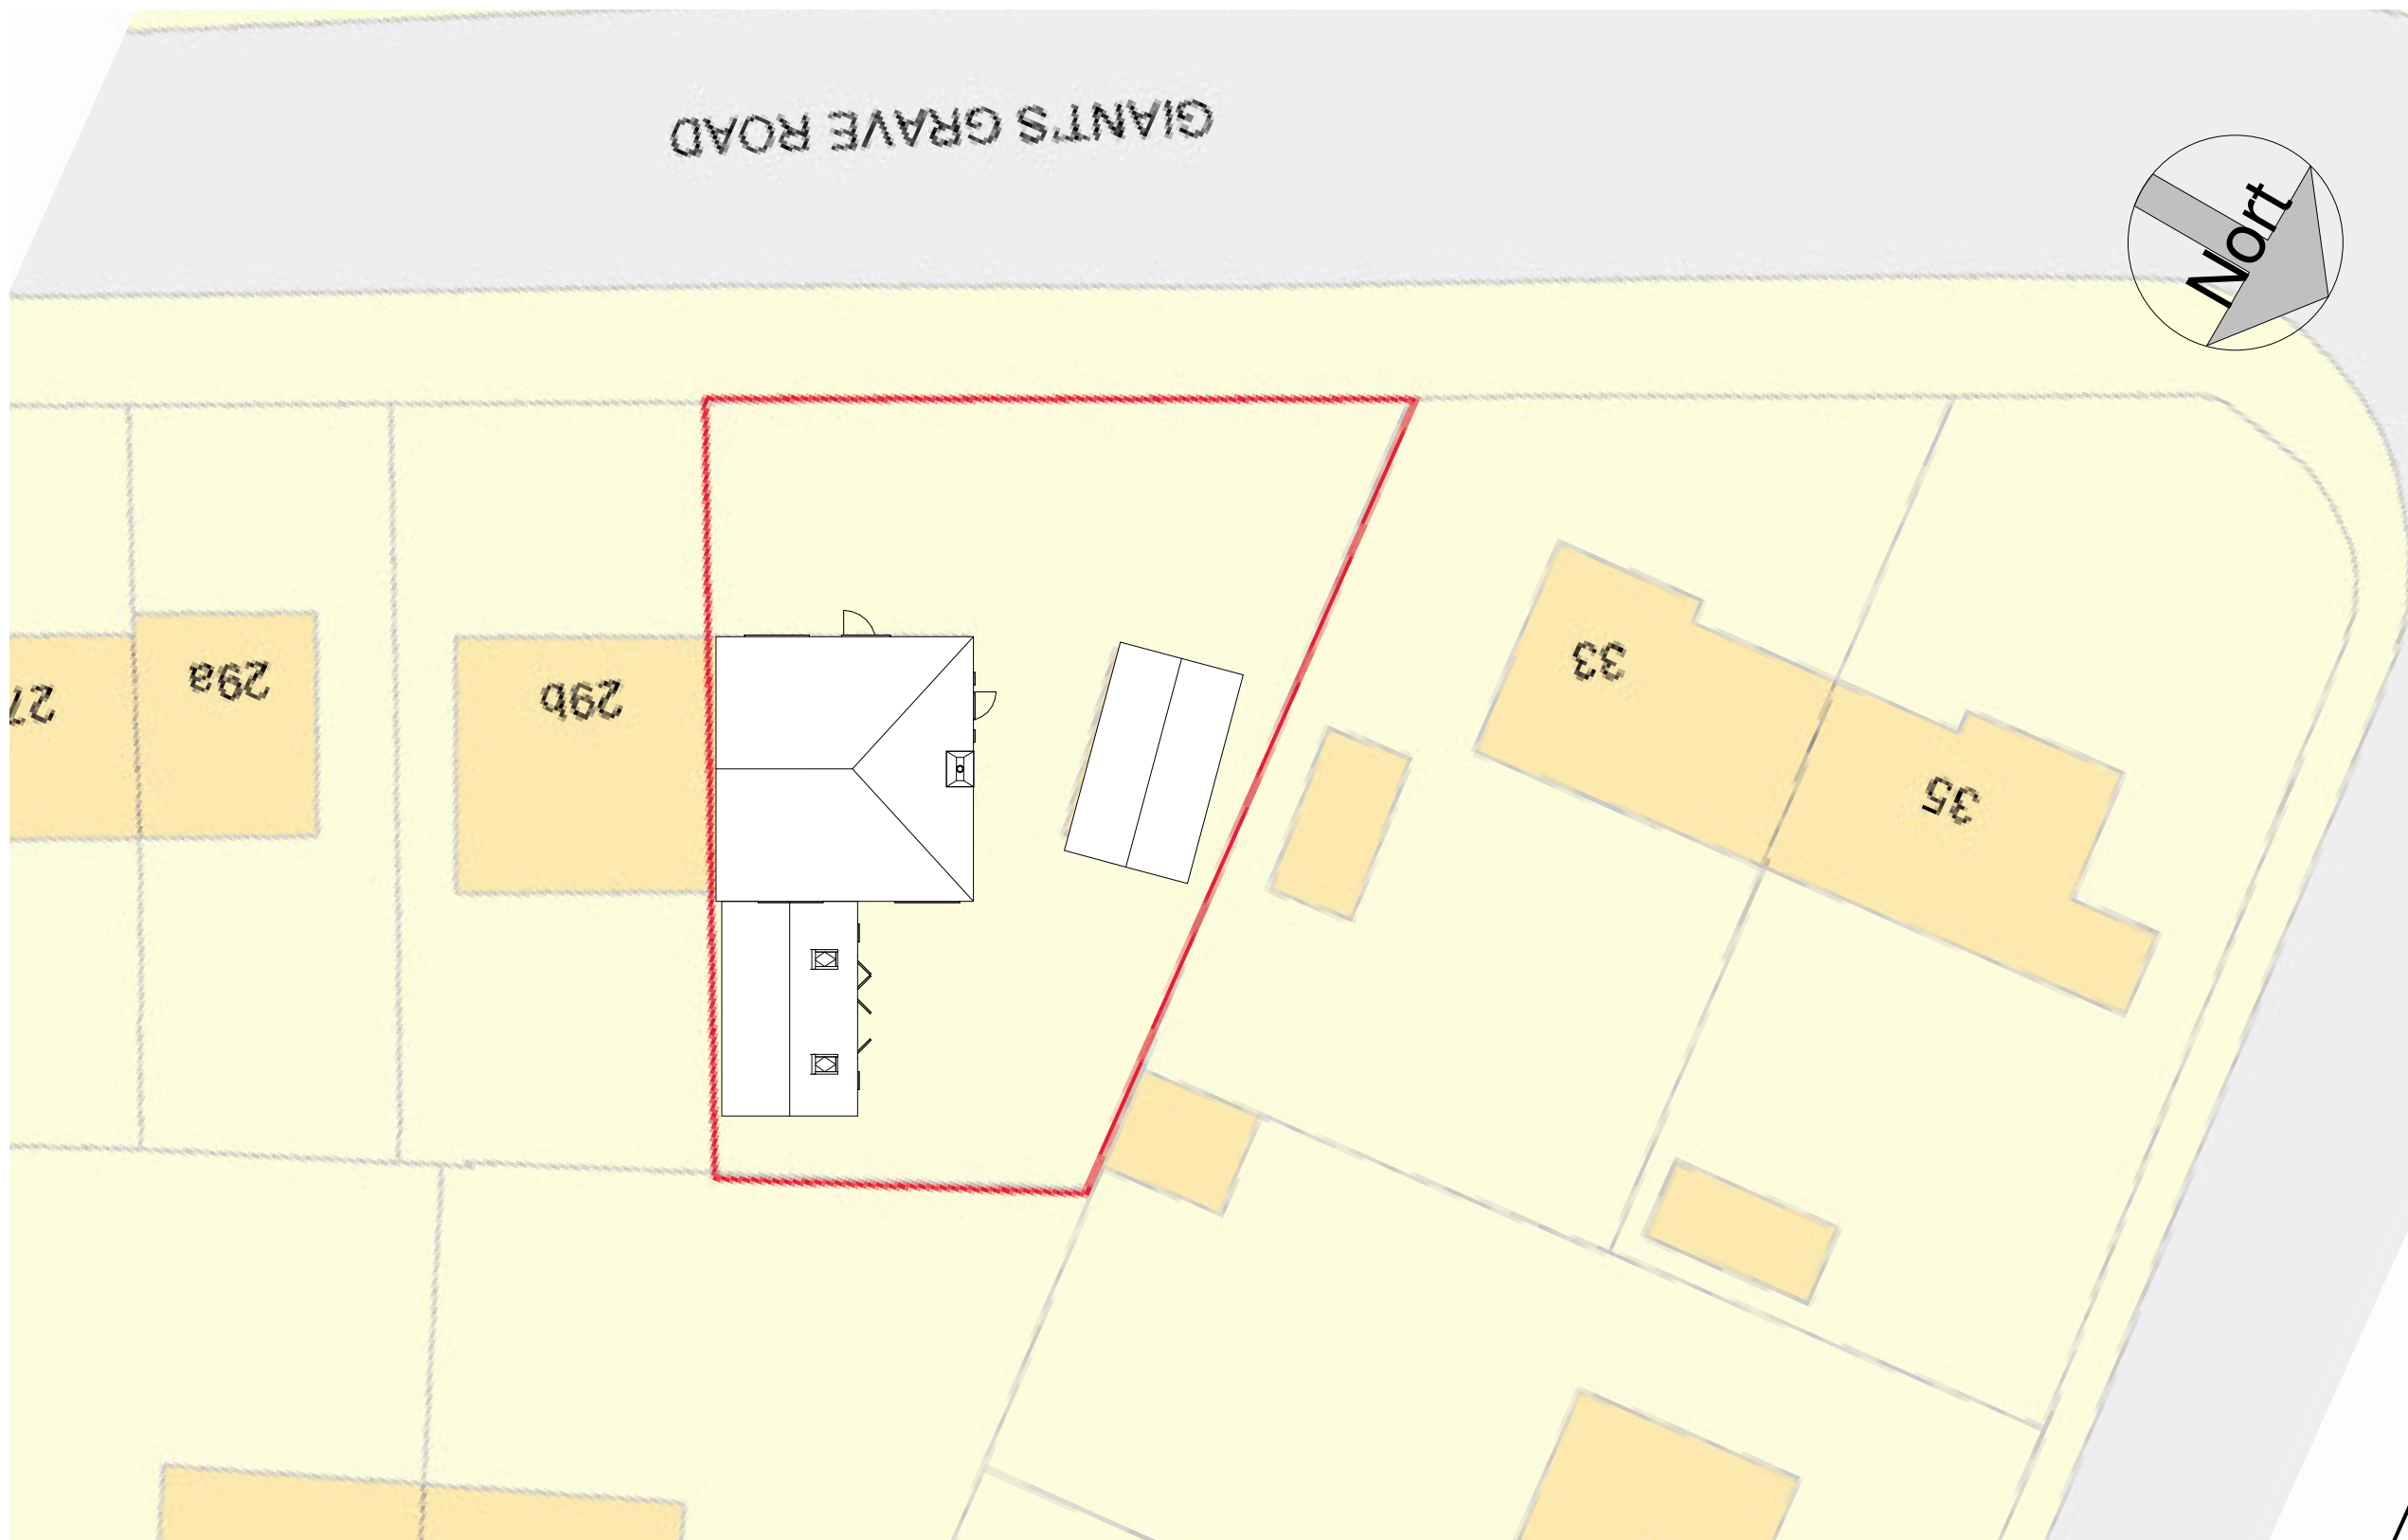

1 Proposed Block Plan

1 : 200

No.	Description	Date

CCS SOLUTIONS COMPLETE BAR & STRUCTURAL www.ccs-solutions.co.uk			
CODE	STATUS	SUITABILITY DESCRIPTION	PURPOSE OF ISSUE

PROJECT	Single storey rear extension
SHEET	Proposed Block Plan

CLIENT			Mr Mike Walsh	
Date	16/04/2020	Project number	07102020	Scale (@ A3)
				1 : 200
Drawn by	CCS	DRWAING NUMBER		REV
Checked by		A303		B