

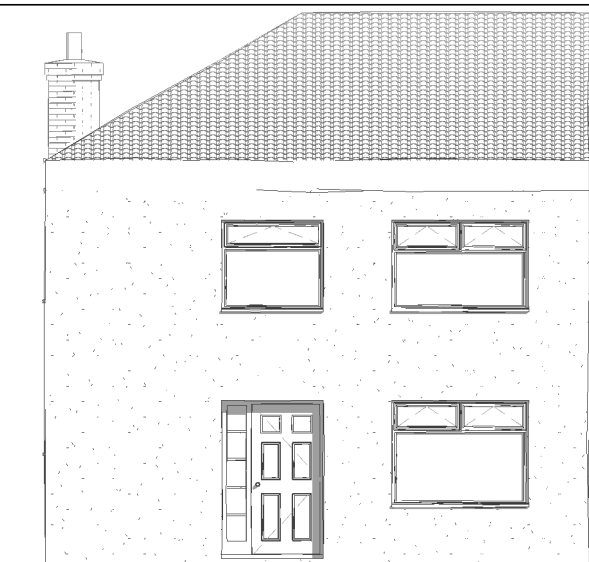


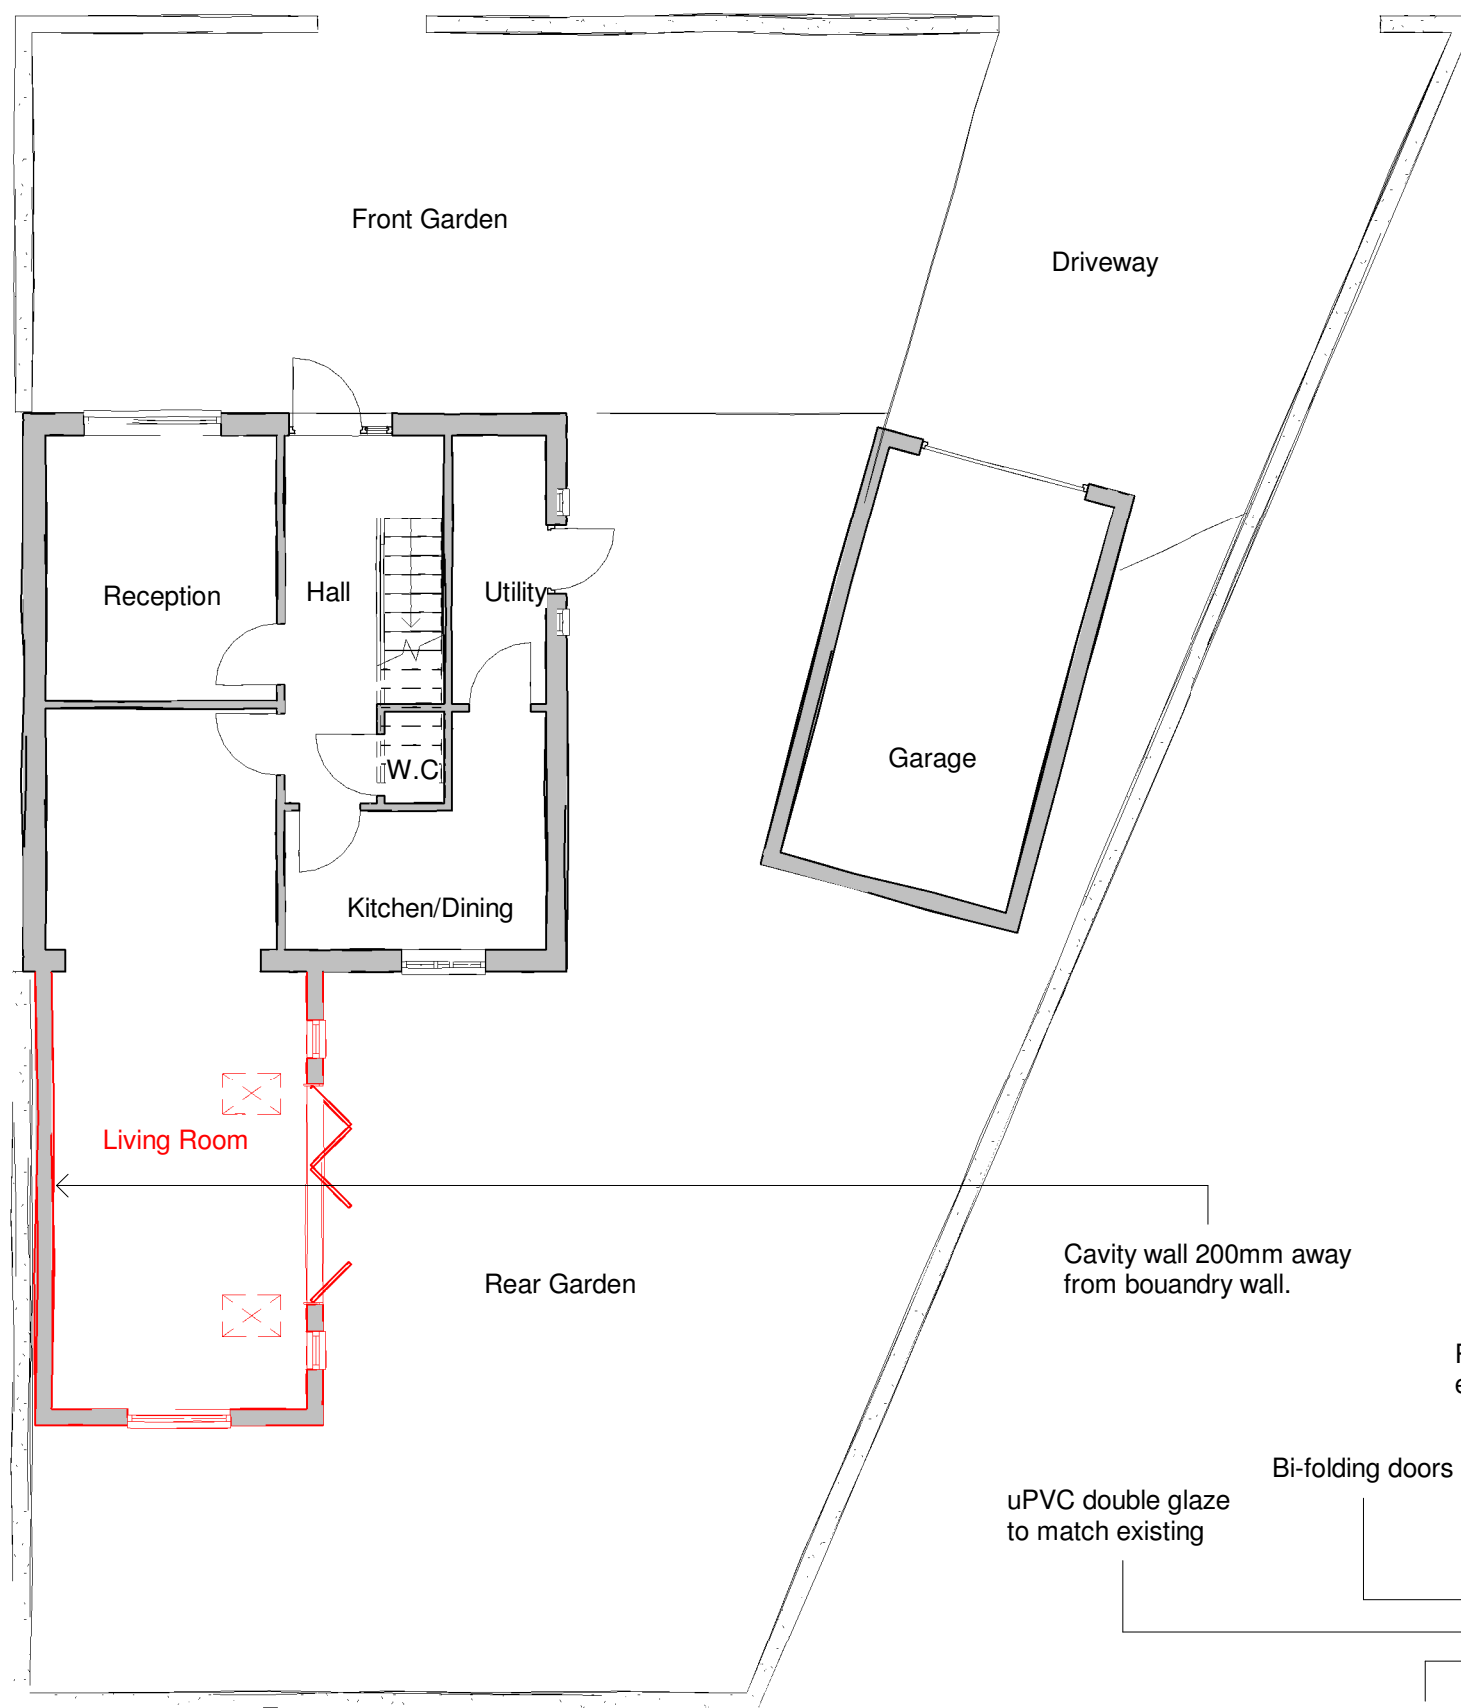


North
1 : 100


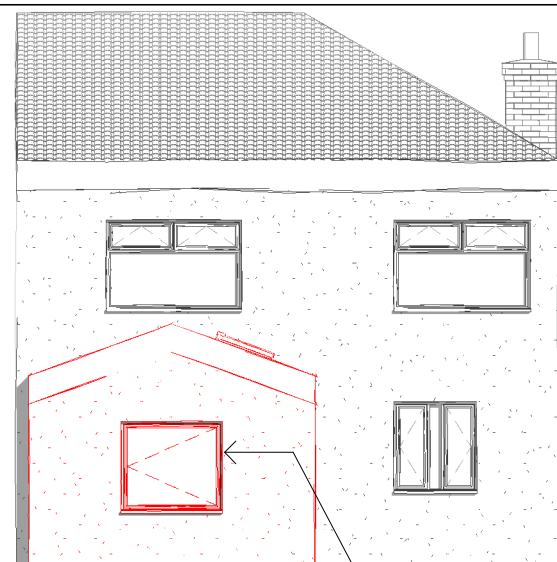


South
1 : 100


Non opening decorative window
uPVC double glazed

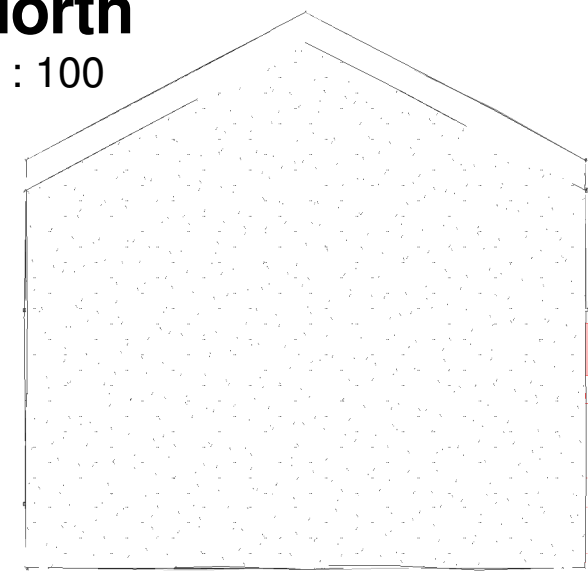

West
1 : 100

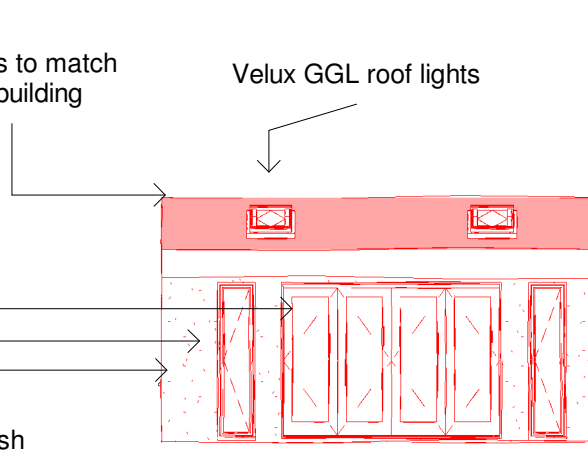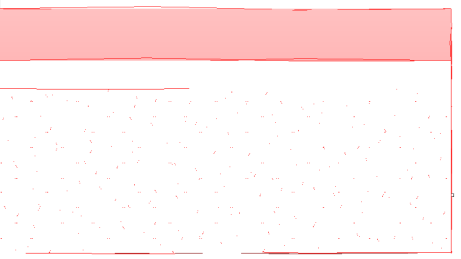

East
1 : 100

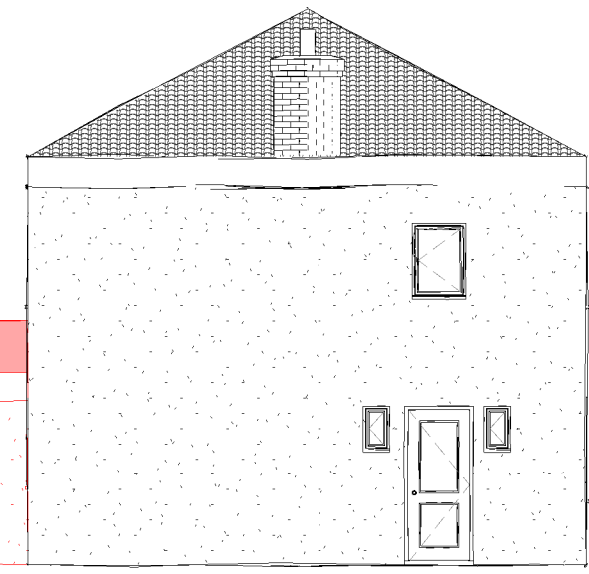

1 Ground Level
1 : 100

Cavity wall 200mm away from boundary wall.

uPVC double glaze to match existing

Bi-folding doors

Roof tiles to match existing building

Velux GGL roof lights

External walls render finish to match existing building

 www.ccs-solutions.co.uk				PROJECT Single storey rear extension		CLIENT Mr Mike Walsh		
CODE				STATUS		Date 16/04/2020		Scale (@ A3) 1 : 100
SUITABILITY DESCRIPTION				PURPOSE OF ISSUE PLANNING		Drawn by CCS		Project number 07102020
						Checked by		DRWAING NUMBER A302
								REV C