


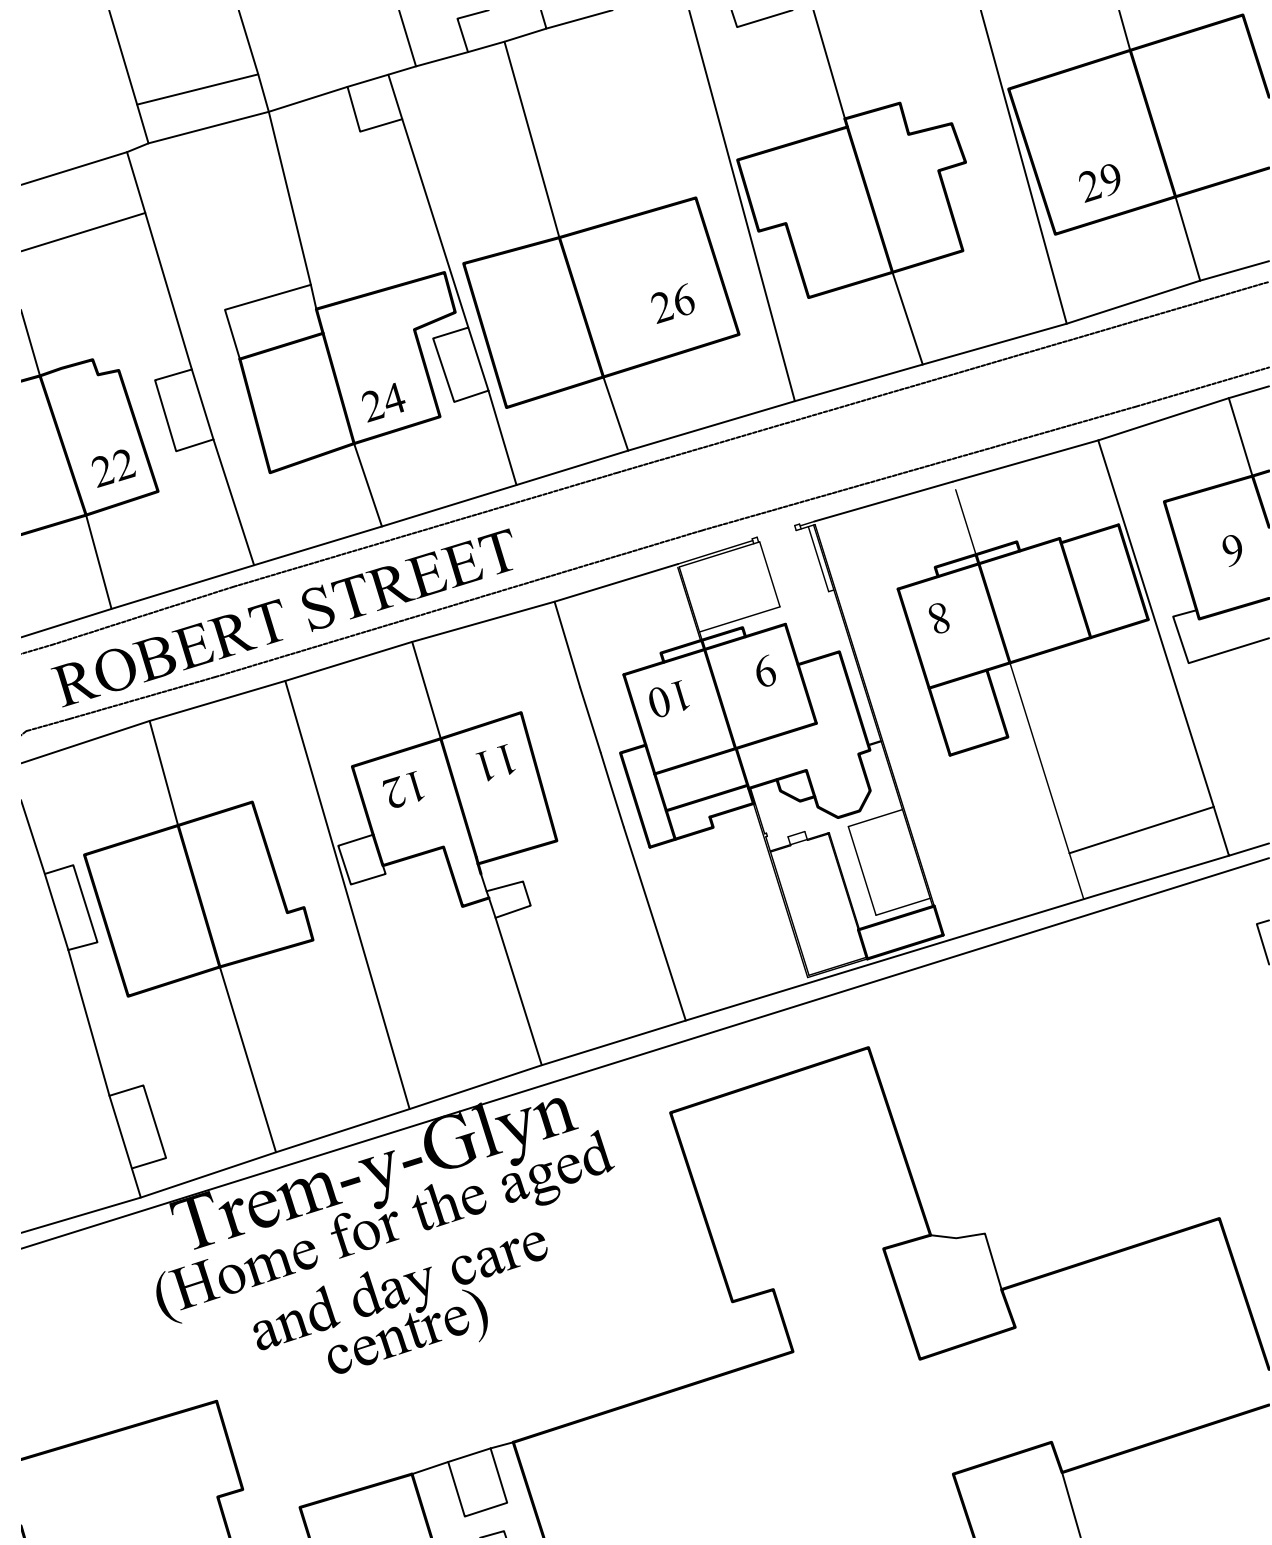

1:500 Block Plan



1:1250 Site Location Plan

Note:-
• This drawing is intended for the purposes indicated only.
• All dimensions are approximate and should be checked on site, with discrepancies reported.

Client:- Mr Dylan Francis 9, Robert Street, Glynneath, Neath. SA11 5EG		Job Title :- Proposed rear & side extension to 9, Robert Street, Glynneath, Neath. SA11 5EG		Dwg Title:- Site Location & Block Plan	
Scale:- 1:1250 & 1:500	Date :- March 2021	Stage :- Planning	Dwg No.:- 01	Rev.:-	A3