


PROPOSED 2 STOREY SIDE EXTENSION WITH INTEGRATED GARAGE		A680-10	68 Cimla Road, Neath. SA11 3TR
Date	April'20		EXISTING & PROPOSED 3D REAR
Drawn by	J.Hughes		
Scale	N.T.S		

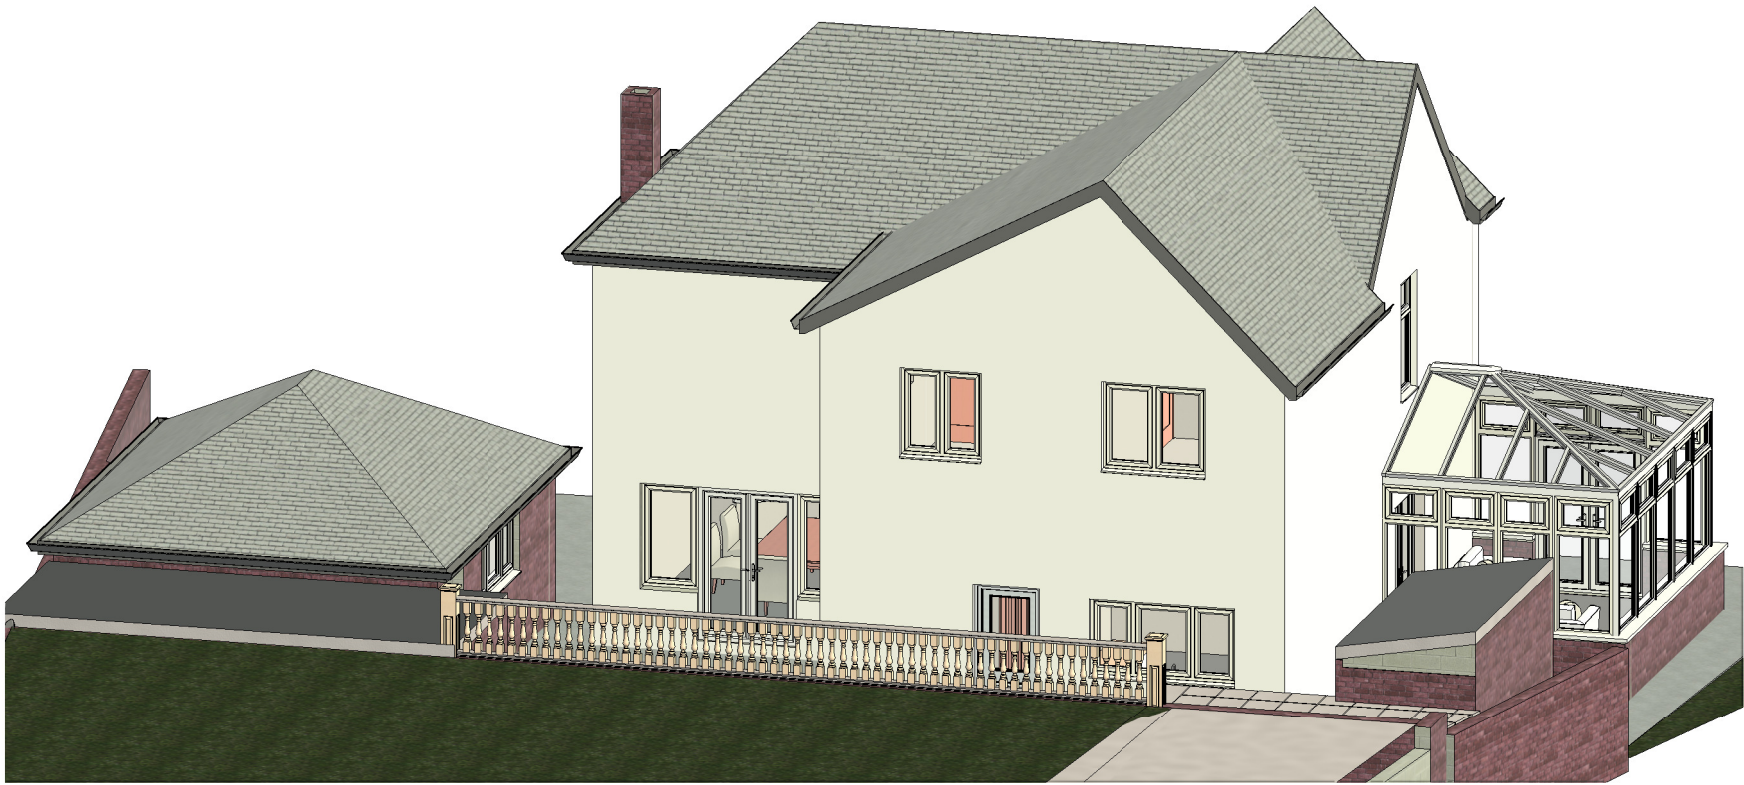

EXISTING REAR VIEW

PROPOSED REAR VIEW

