



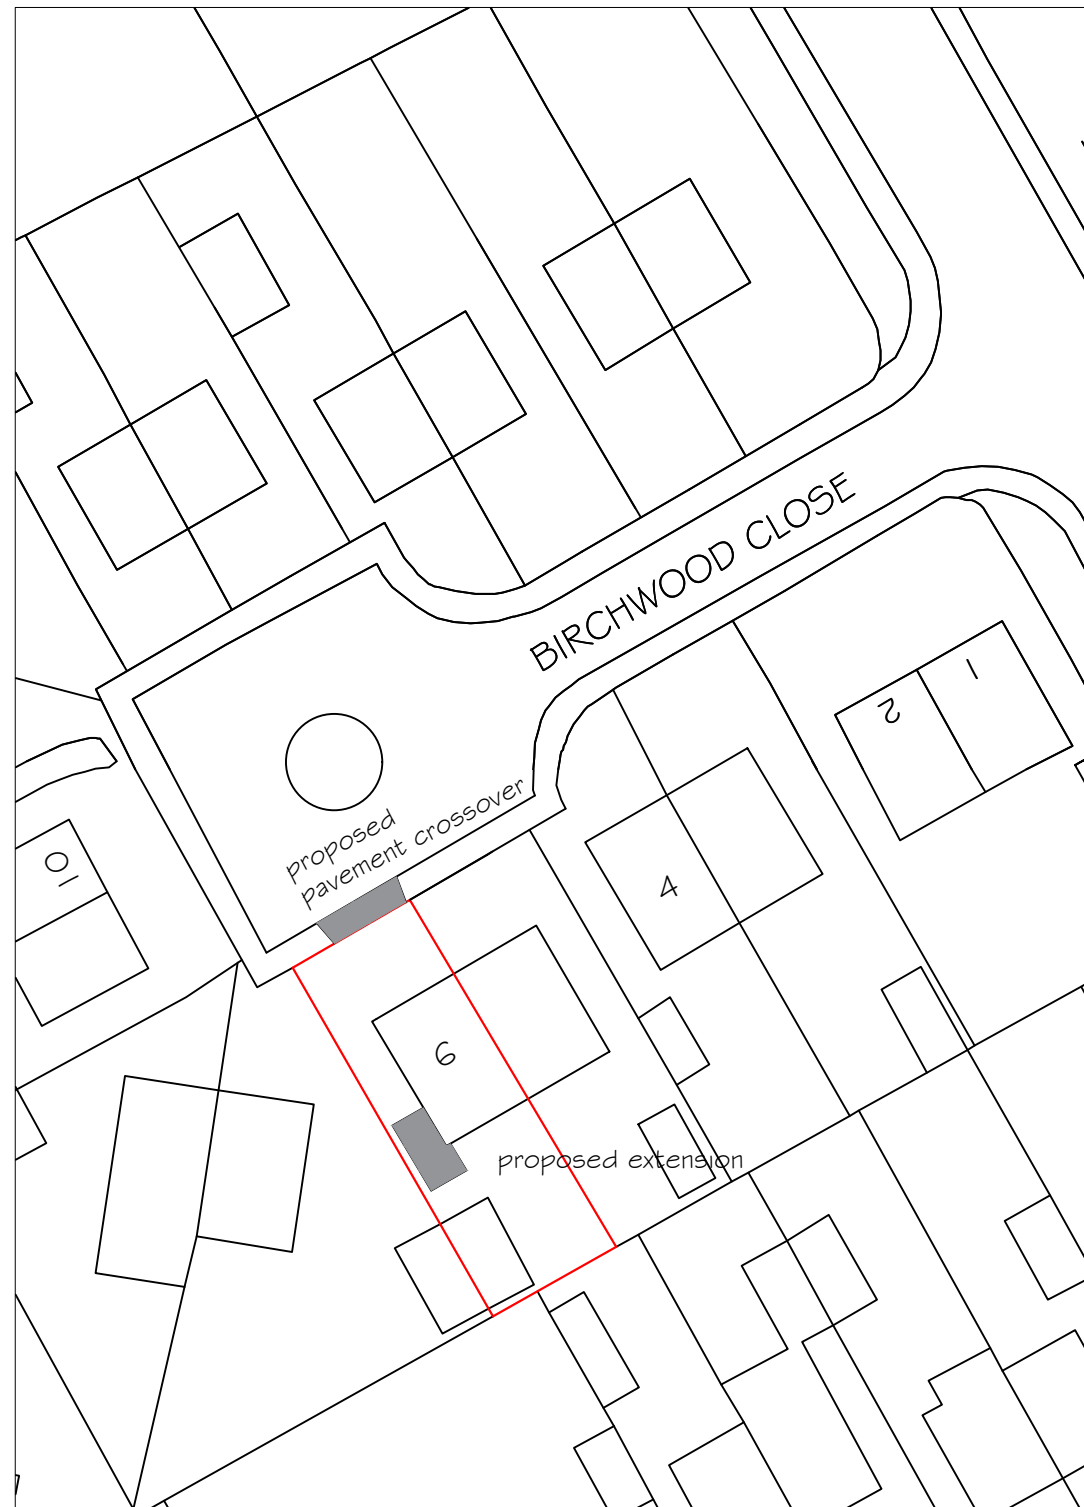

block plan 1:500



location plan 1:1250

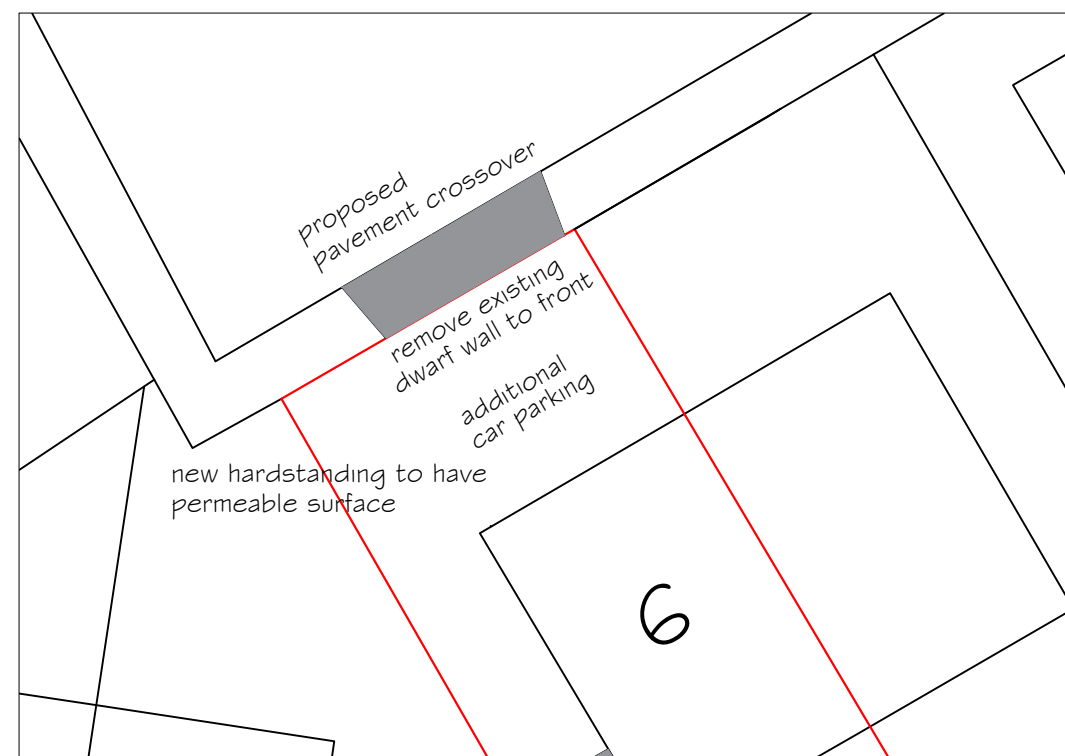

proposed pavement crossover 1:200

revision A 18/04/21
note added for permeable
surface to new hardstanding

project title
Proposed loft room and
ground floor side extensions
6 Birchwood Close
Baglan, Port Talbot

drawing title
**Block Plan
& Location Plan**

drawing No
6 BC - 01 rev A

date
April 2021

scale
noted