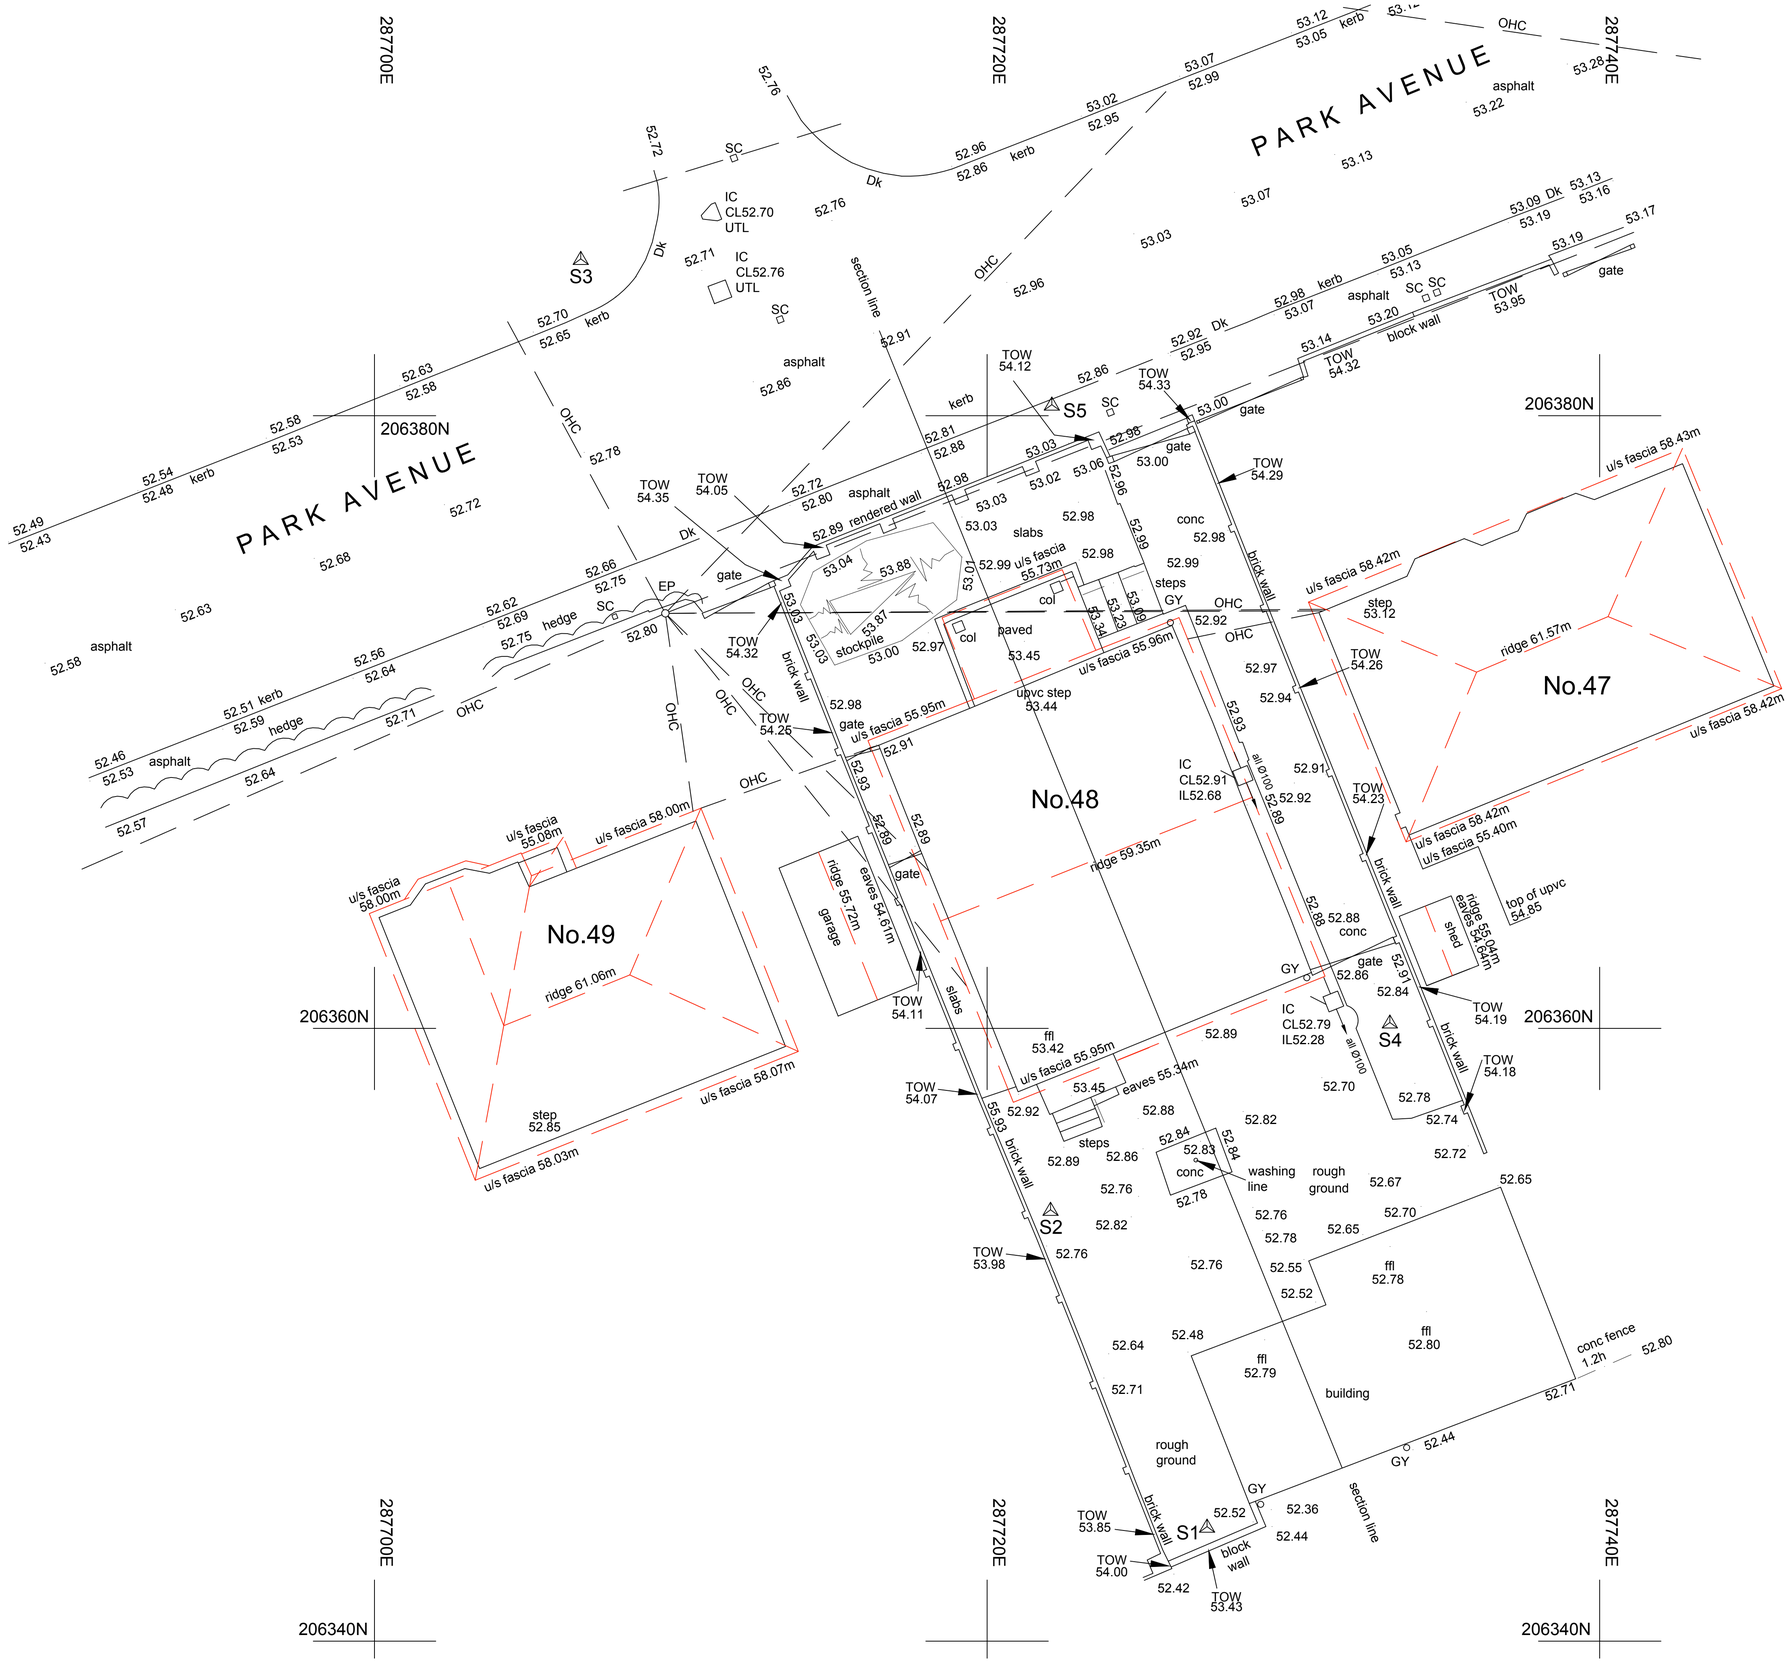

THIS DRAWING IS COPYRIGHT ©

Ken Bateman
Chartered Surveyor
B.Sc. (Hons.) MRICS. C. Build E MCABE
Appin Fairview Clwyd y Fagwr Merthyr Tydfil CF48 1YW

project
Replacement Dwelling
at
48 Park Avenue
Glynneath
Neatrh

title
Existing Site Layout

Date: Jan 2021
Scale: A1@ 1 : 100
Drawn:

Drawing No.	Rev.
S1	