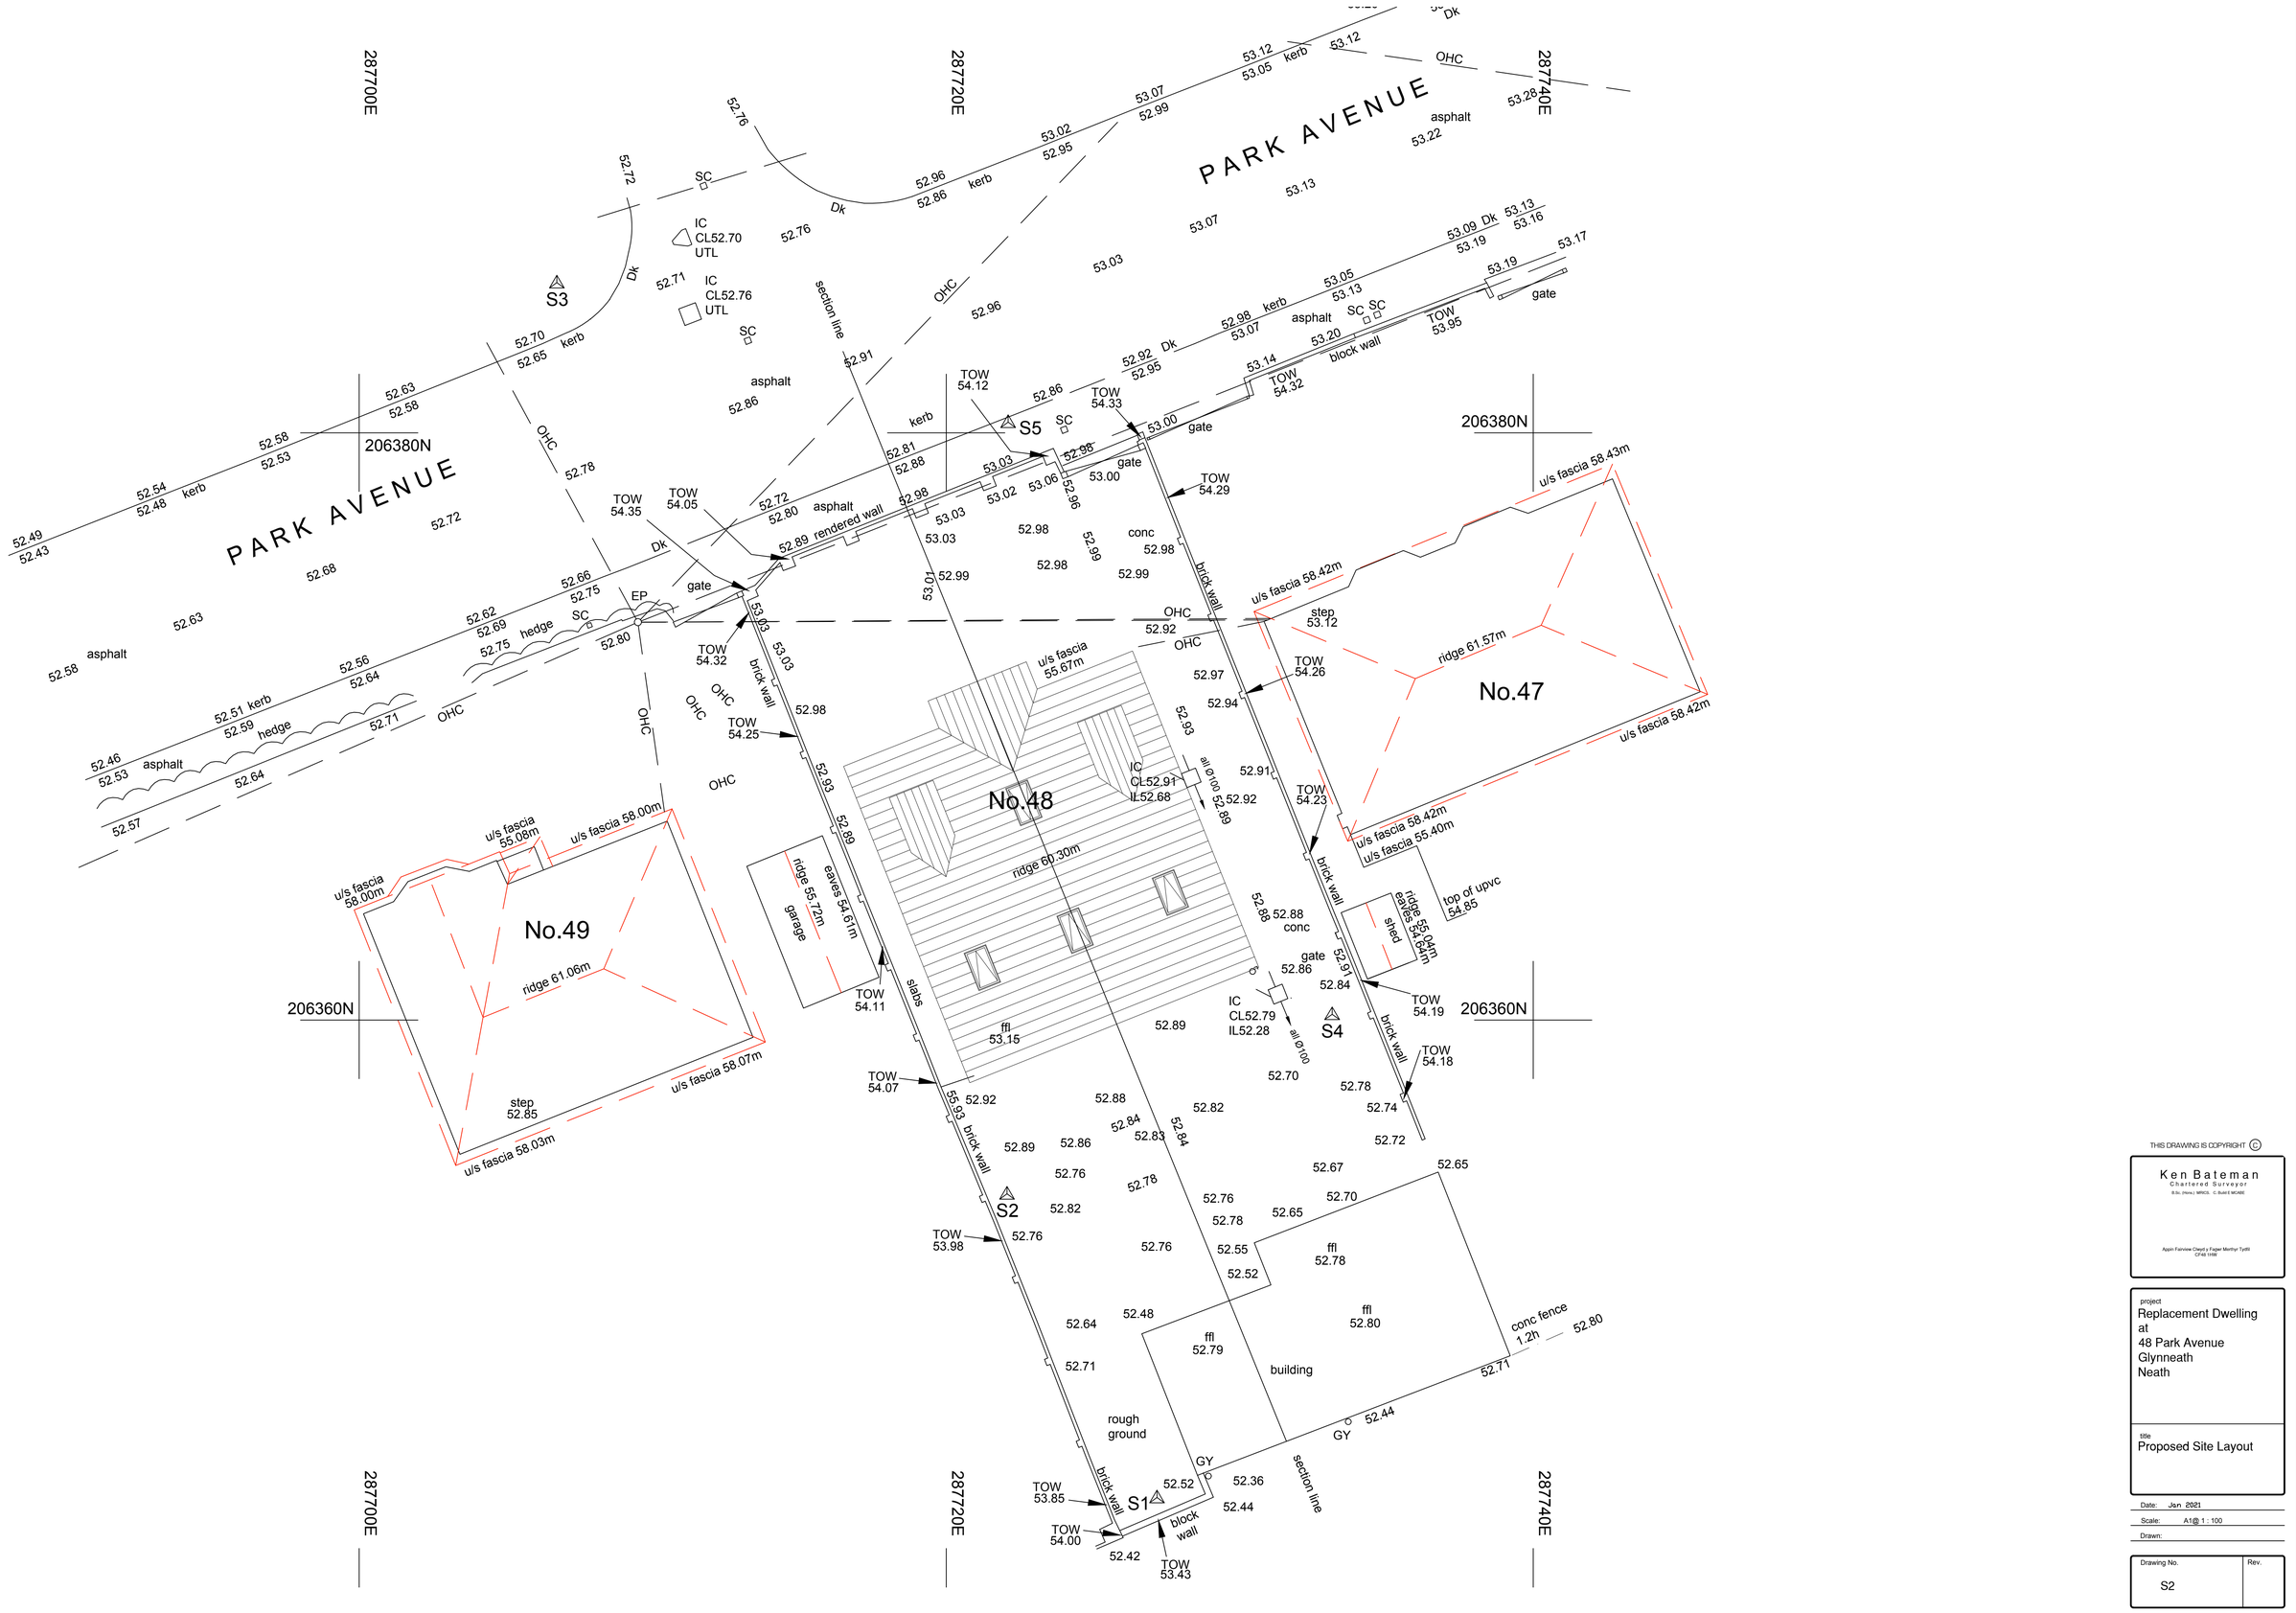

THIS DRAWING IS COPYRIGHT ©

Ken Bateman
Chartered Surveyor
B.Sc. (Hons.) MRICS. C.Build E MCABE

Appin Fairview Clwyd y Fagwr Merthyr Tydfil CF48 1HW

project
Replacement Dwelling at
48 Park Avenue
Glynneath
Neath

title
Proposed Site Layout

Date: Jan 2021
Scale: A1@ 1 : 100
Drawn:

Drawing No. S2
Rev.