
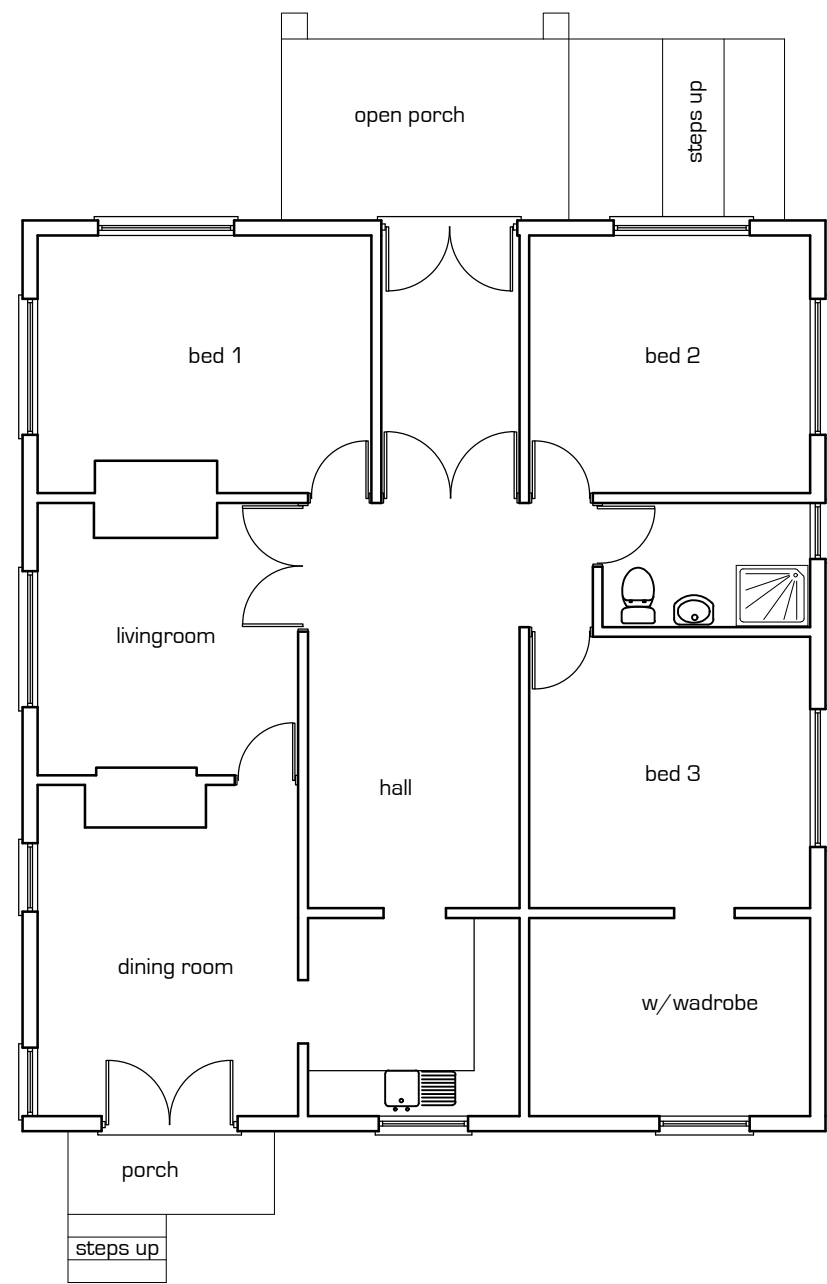


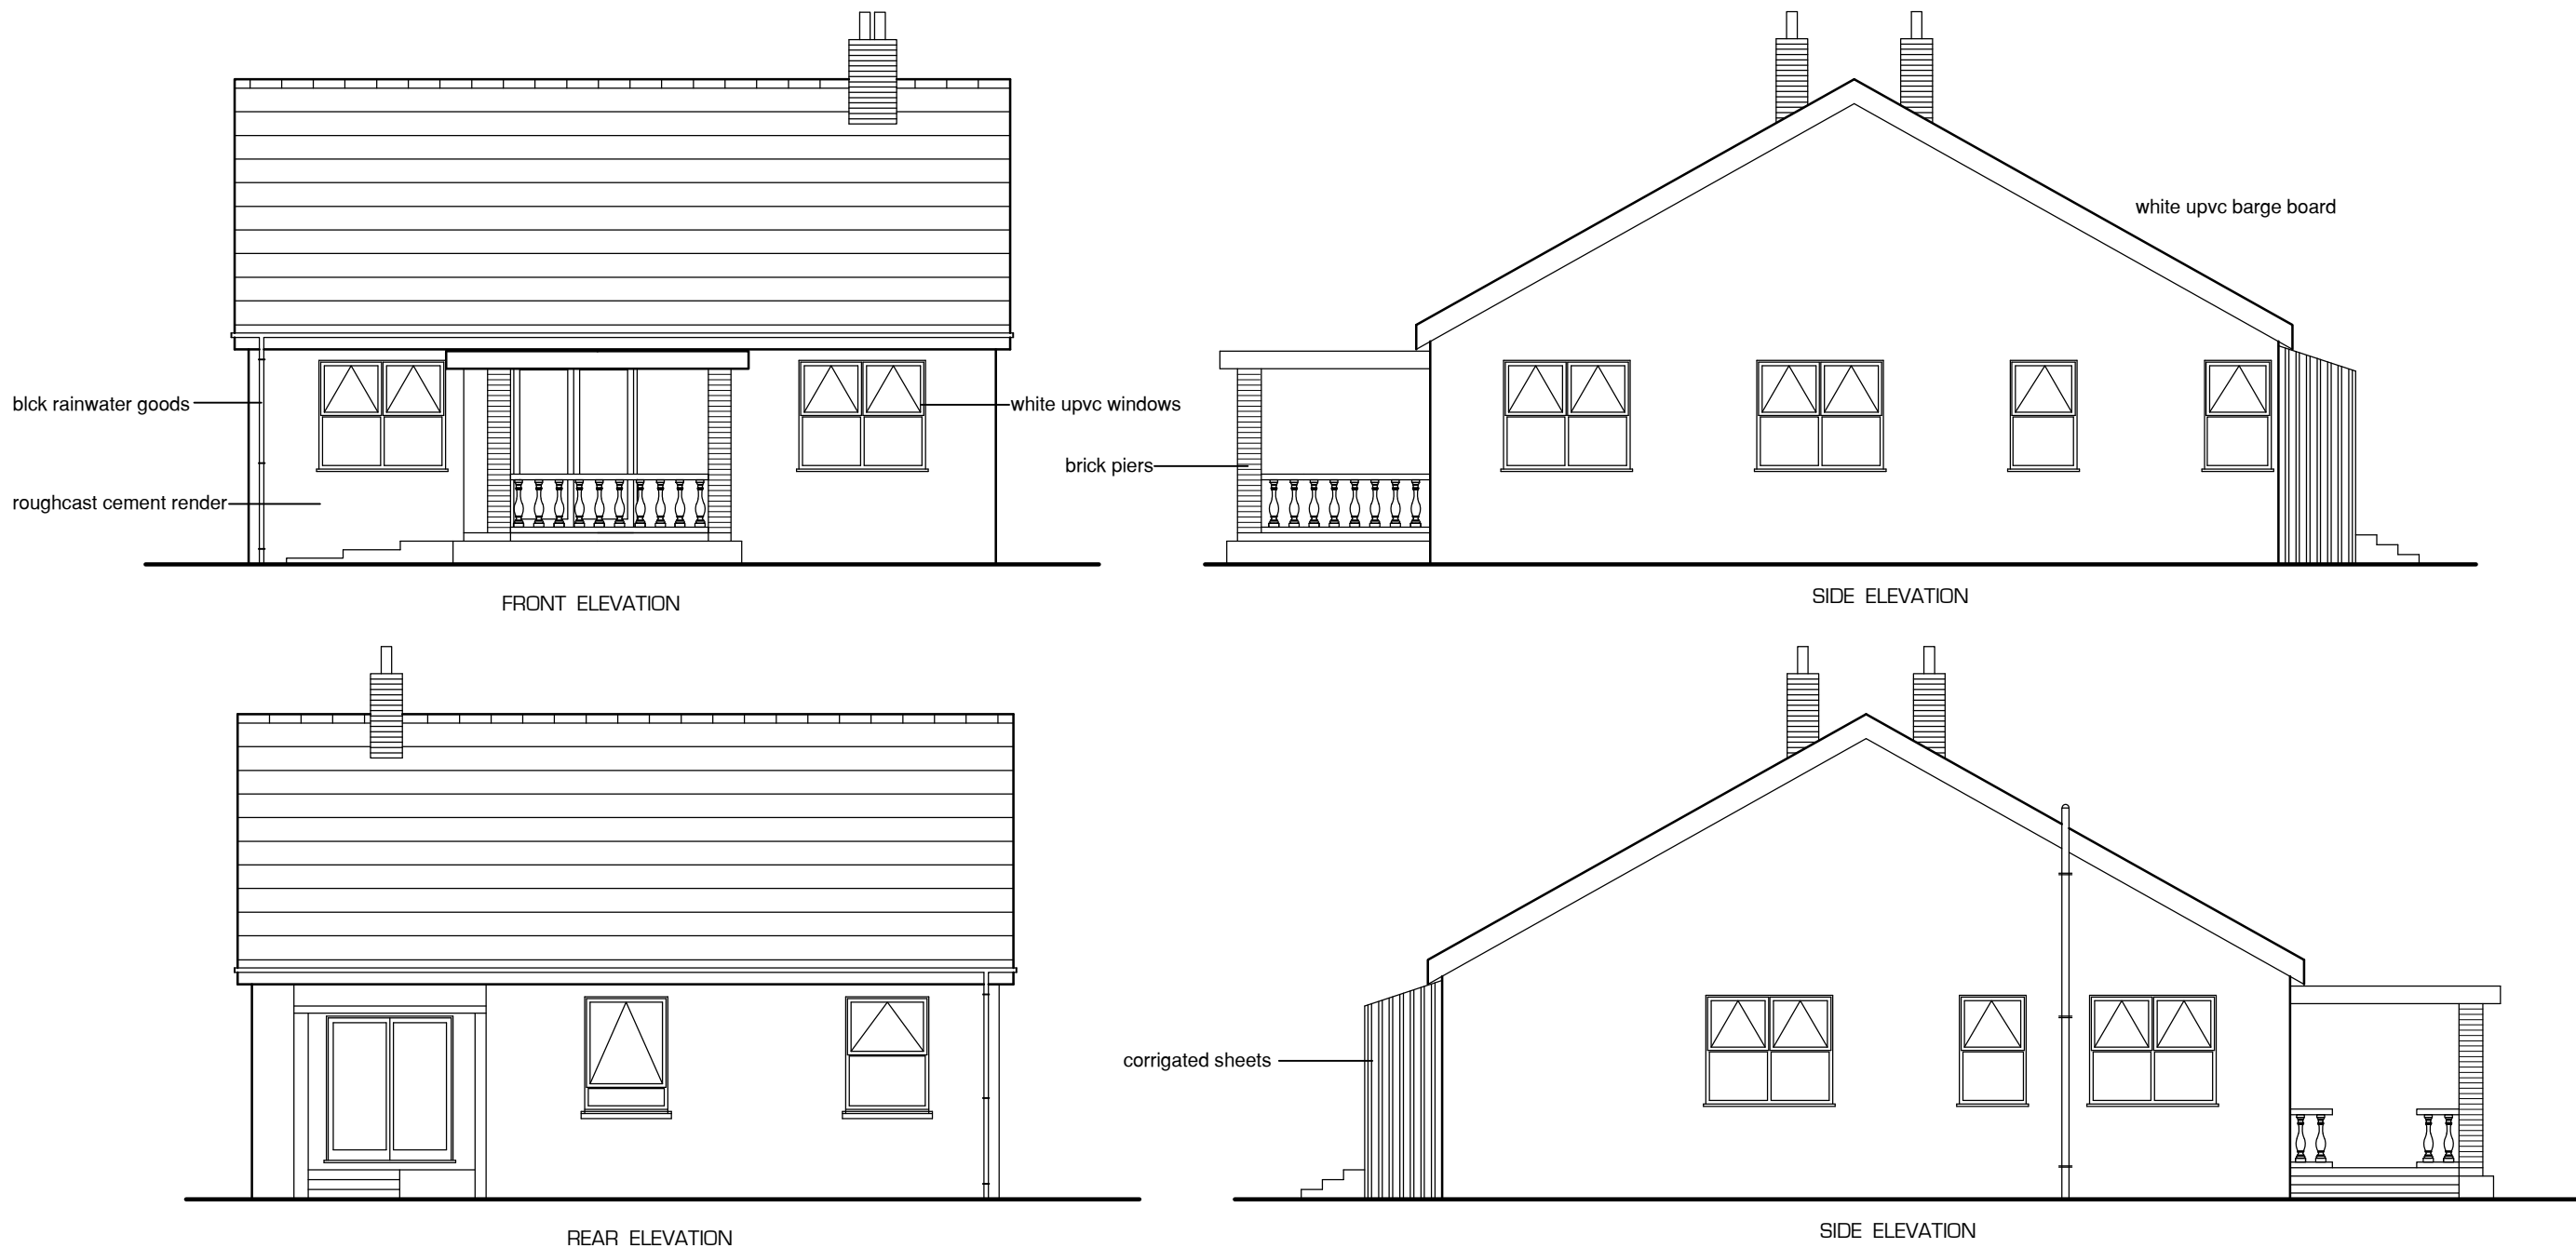

THIS DRAWING IS COPYRIGHT ©

Ken Bateman
Chartered Surveyor
B.Sc. (Hons.), MRICS, C. Built E. MCABE

Appin Fairview Cleyd y Fagor Merthyr Tydfil
CF48 1NW

project
Replacement Dwelling
at
48 Park Avenue
Glynneath
Neath

title
Existing Plans and
Elevations

Date: October 2020
Scale: A2@ 1:100
Drawn:

Drawing No.	Rev.
GA 001	