




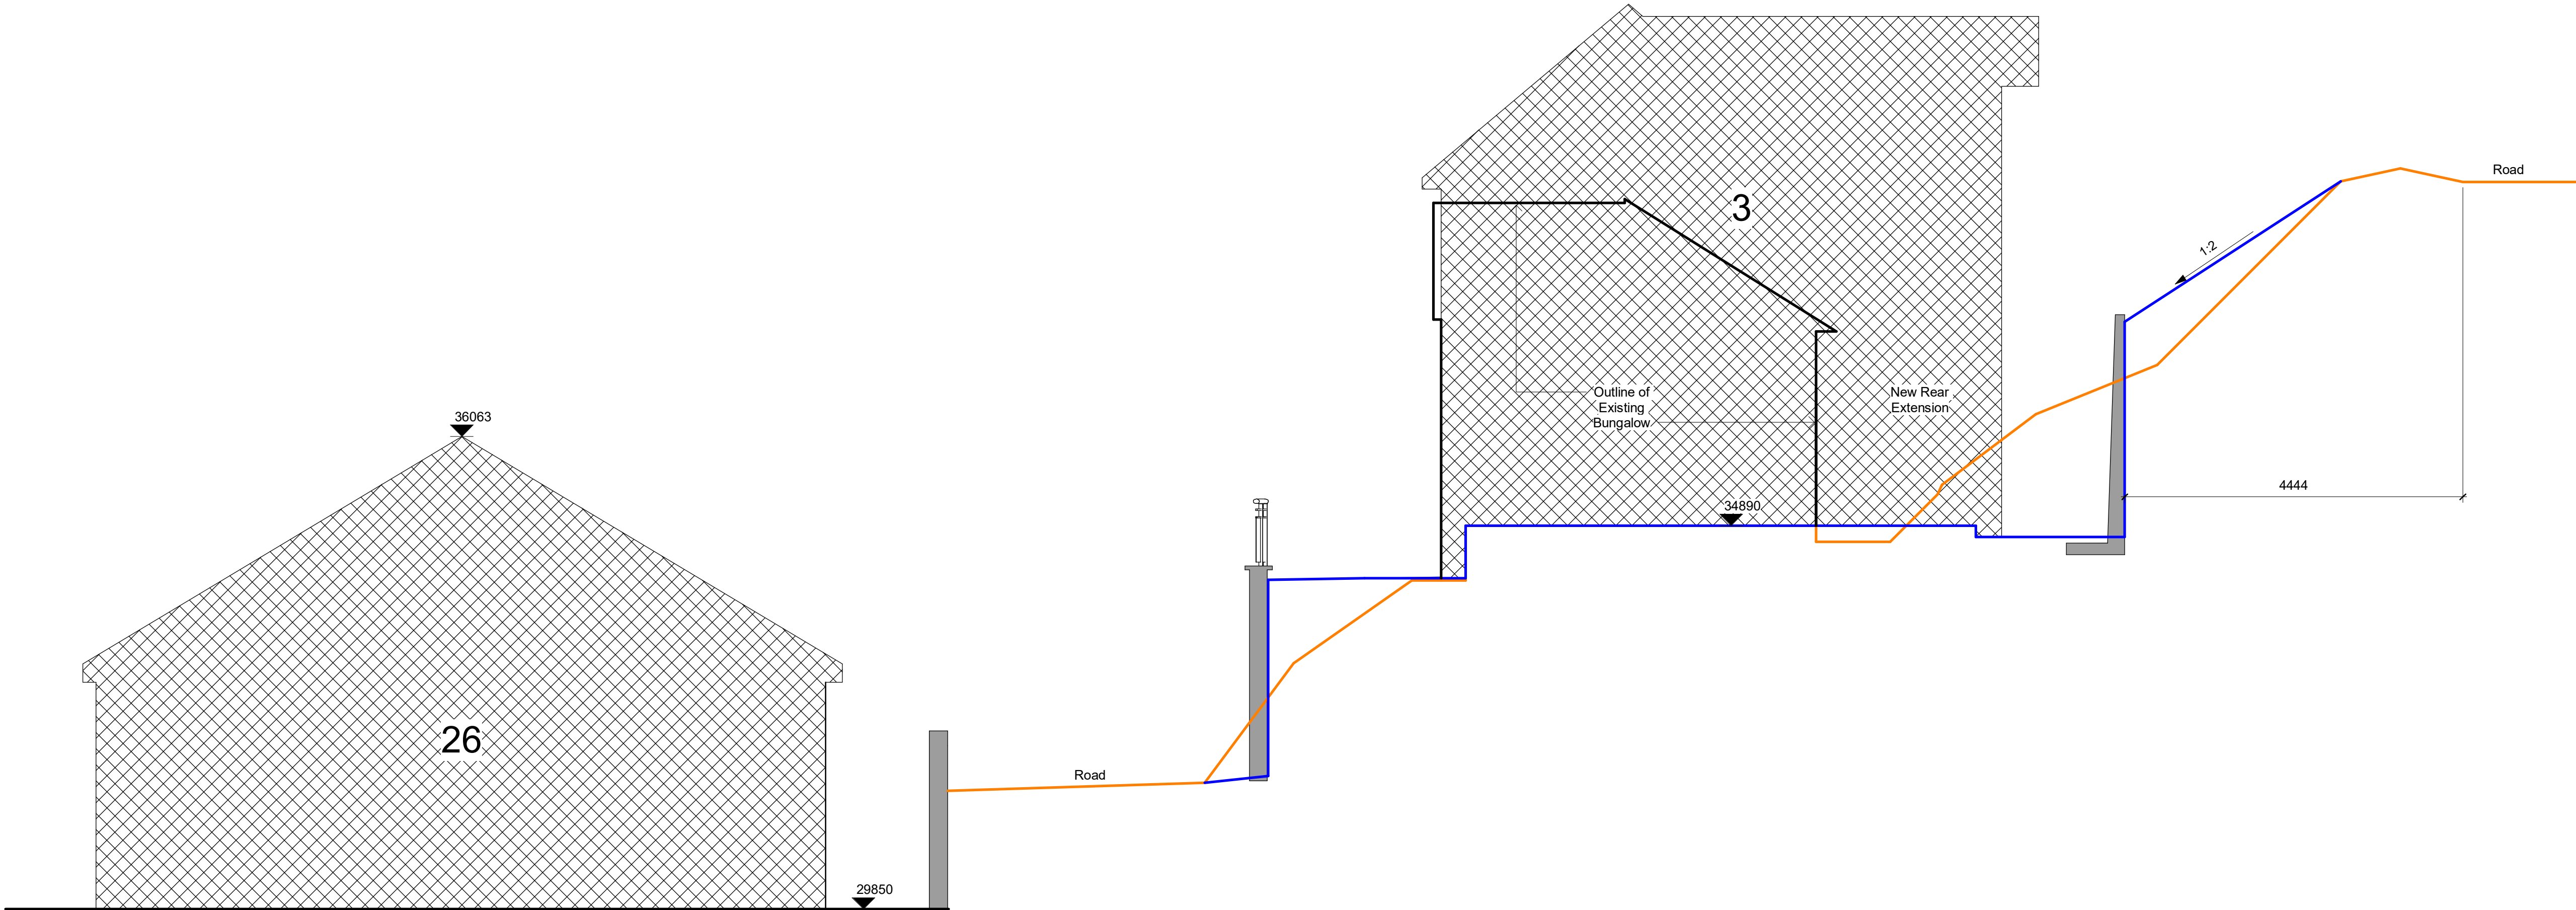

1 Section 8
1 : 50

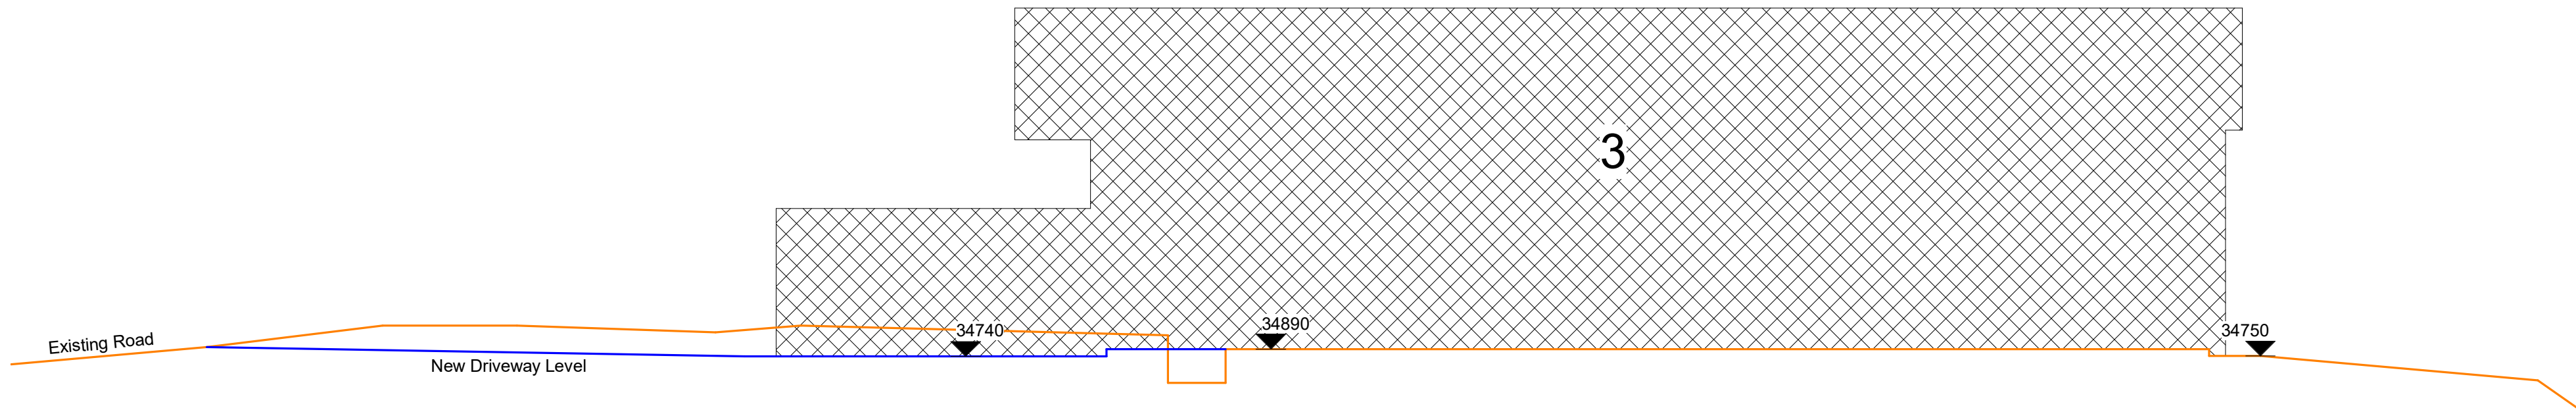

2 Section 9
1 : 100

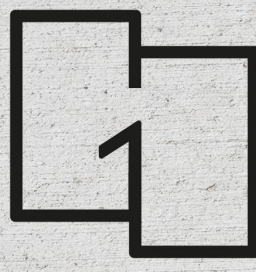

CONCEPT DESIGNS

DRAWING STATUS	
Planning	
PROJECT	
3 Fernfield, Baglan - Bungalow Conversion	
TITLE	
Section 8 & 9	
CLIENT	
Mr & Mrs R Hibbard	
DRAWN BY	DATE
Gareth Owen	21.04.21
SCALE (@A1)	PROJECT NO.
As indicated	GOOD RH01
DRAWING NO.	REV
S013	P2
GARETH OWEN CONCEPT DESIGNS LTD	
gareth@conceptdesigns.co.uk 01454 624444	