


85 Brookfield,
Neath,
Neath Abbey,
Neath Port Talbot
SA10 7EL

OS MasterMap 1250/2500/10000 scale
Thursday, April 22, 2021, ID: MPMBW-00956240
www.blackwellmapping.co.uk

1:500 scale print at A4, Centre: 273964 E, 198336 N

©Crown Copyright Ordnance Survey. Licence no. 100041041

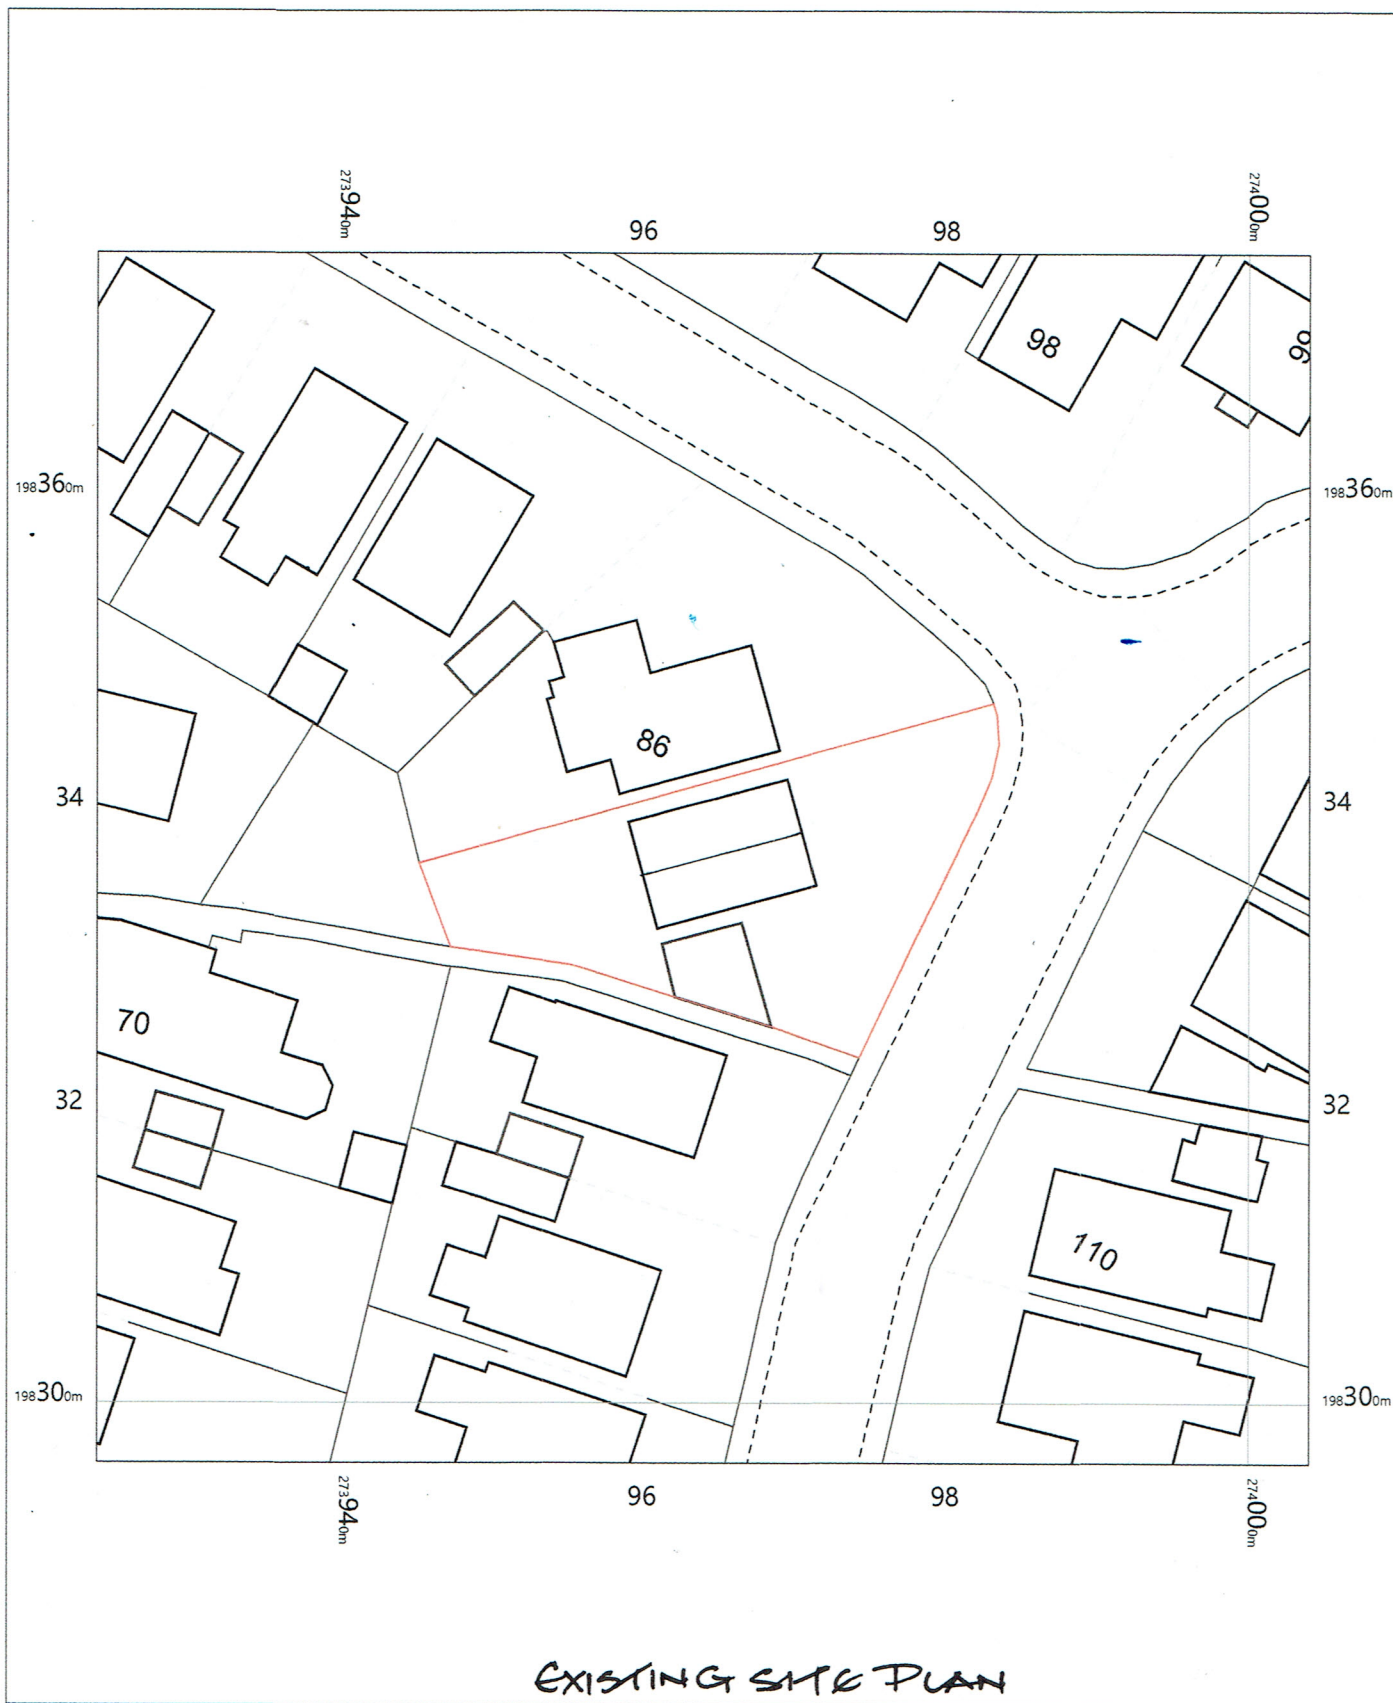

BLACKWELL'S
MAPPING SERVICES
PERSONAL & PROFESSIONAL MAPPING
www.blackwellmapping.co.uk

TEL: 0800 151 2612
maps@blackwell.co.uk