


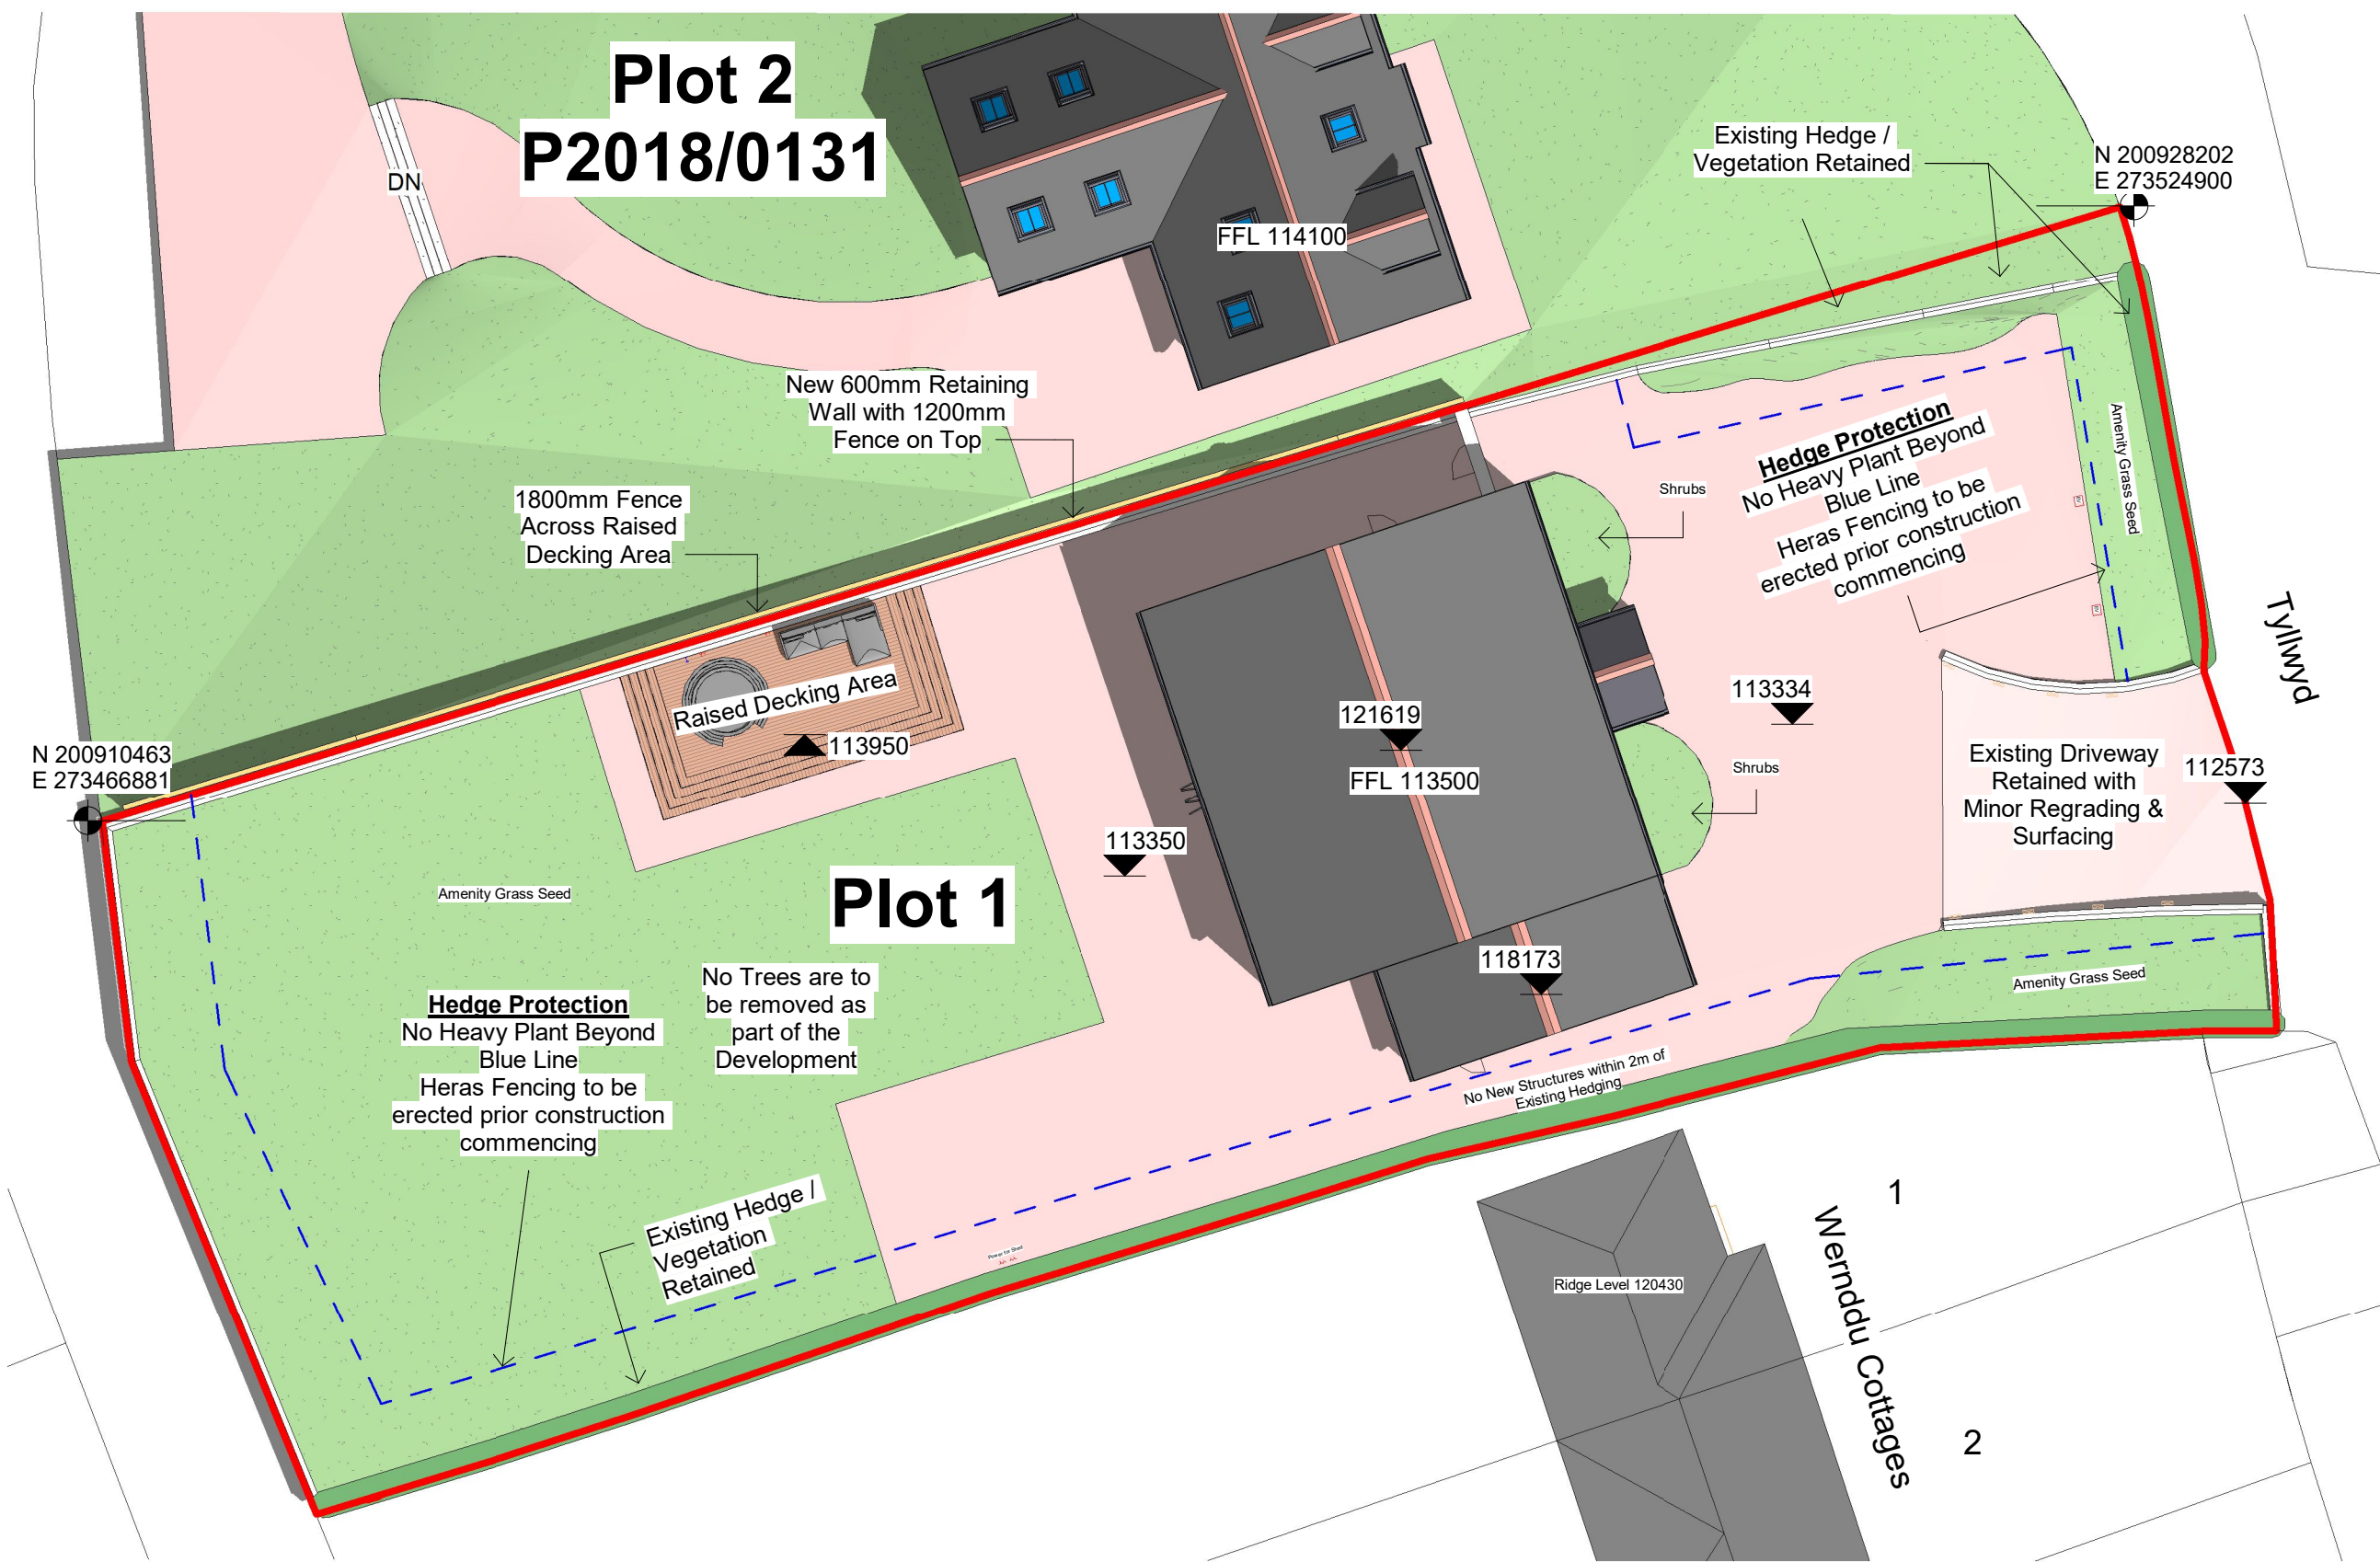

1

Proposed Landscaping Scheme

1 : 200

NOTES:			
			
DRAWING STATUS			
Planning			
PROJECT			
Plot 1 - Wern Ddu, Neath			
TITLE			
Proposed Landscaping Scheme			
CLIENT			
J & L Gilluley			
DRAWN BY Gareth Owen		DATE 01.03.21	
SCALE (@A3) 1 : 200		PROJECT NO. GOCD JL01	
DRAWING NO. A109			REV P2
GO CONCEPT DESIGNS, 9 DARWIN RD, PORT TALBOT, SA12 6BT gareth@goconceptdesigns.co.uk			