
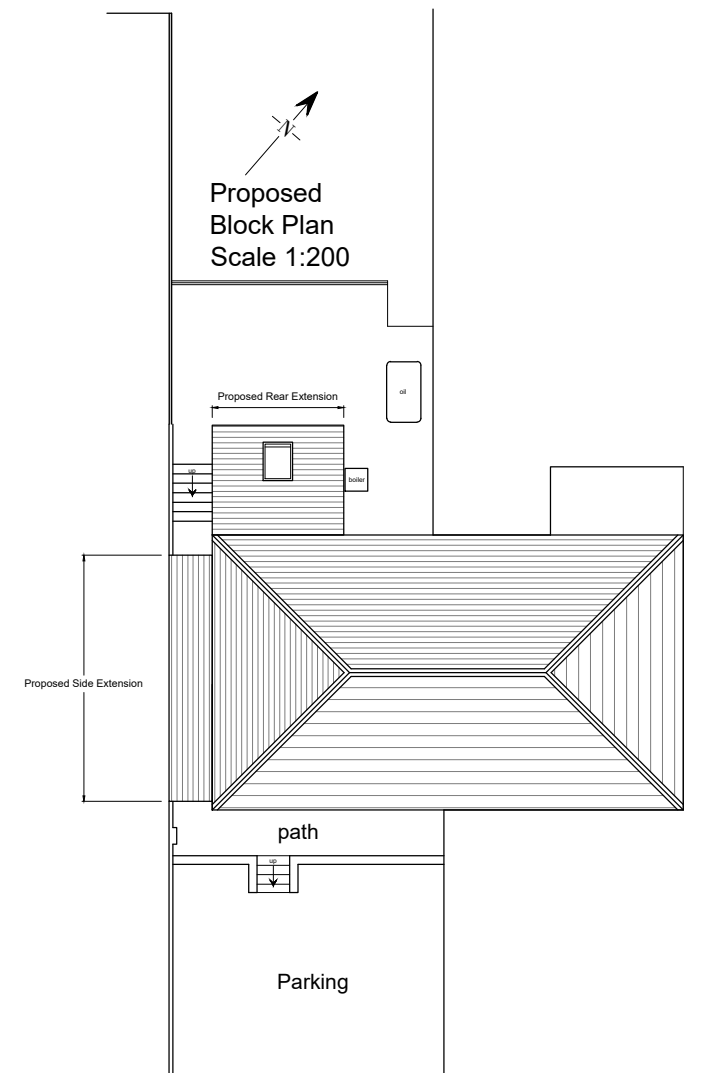


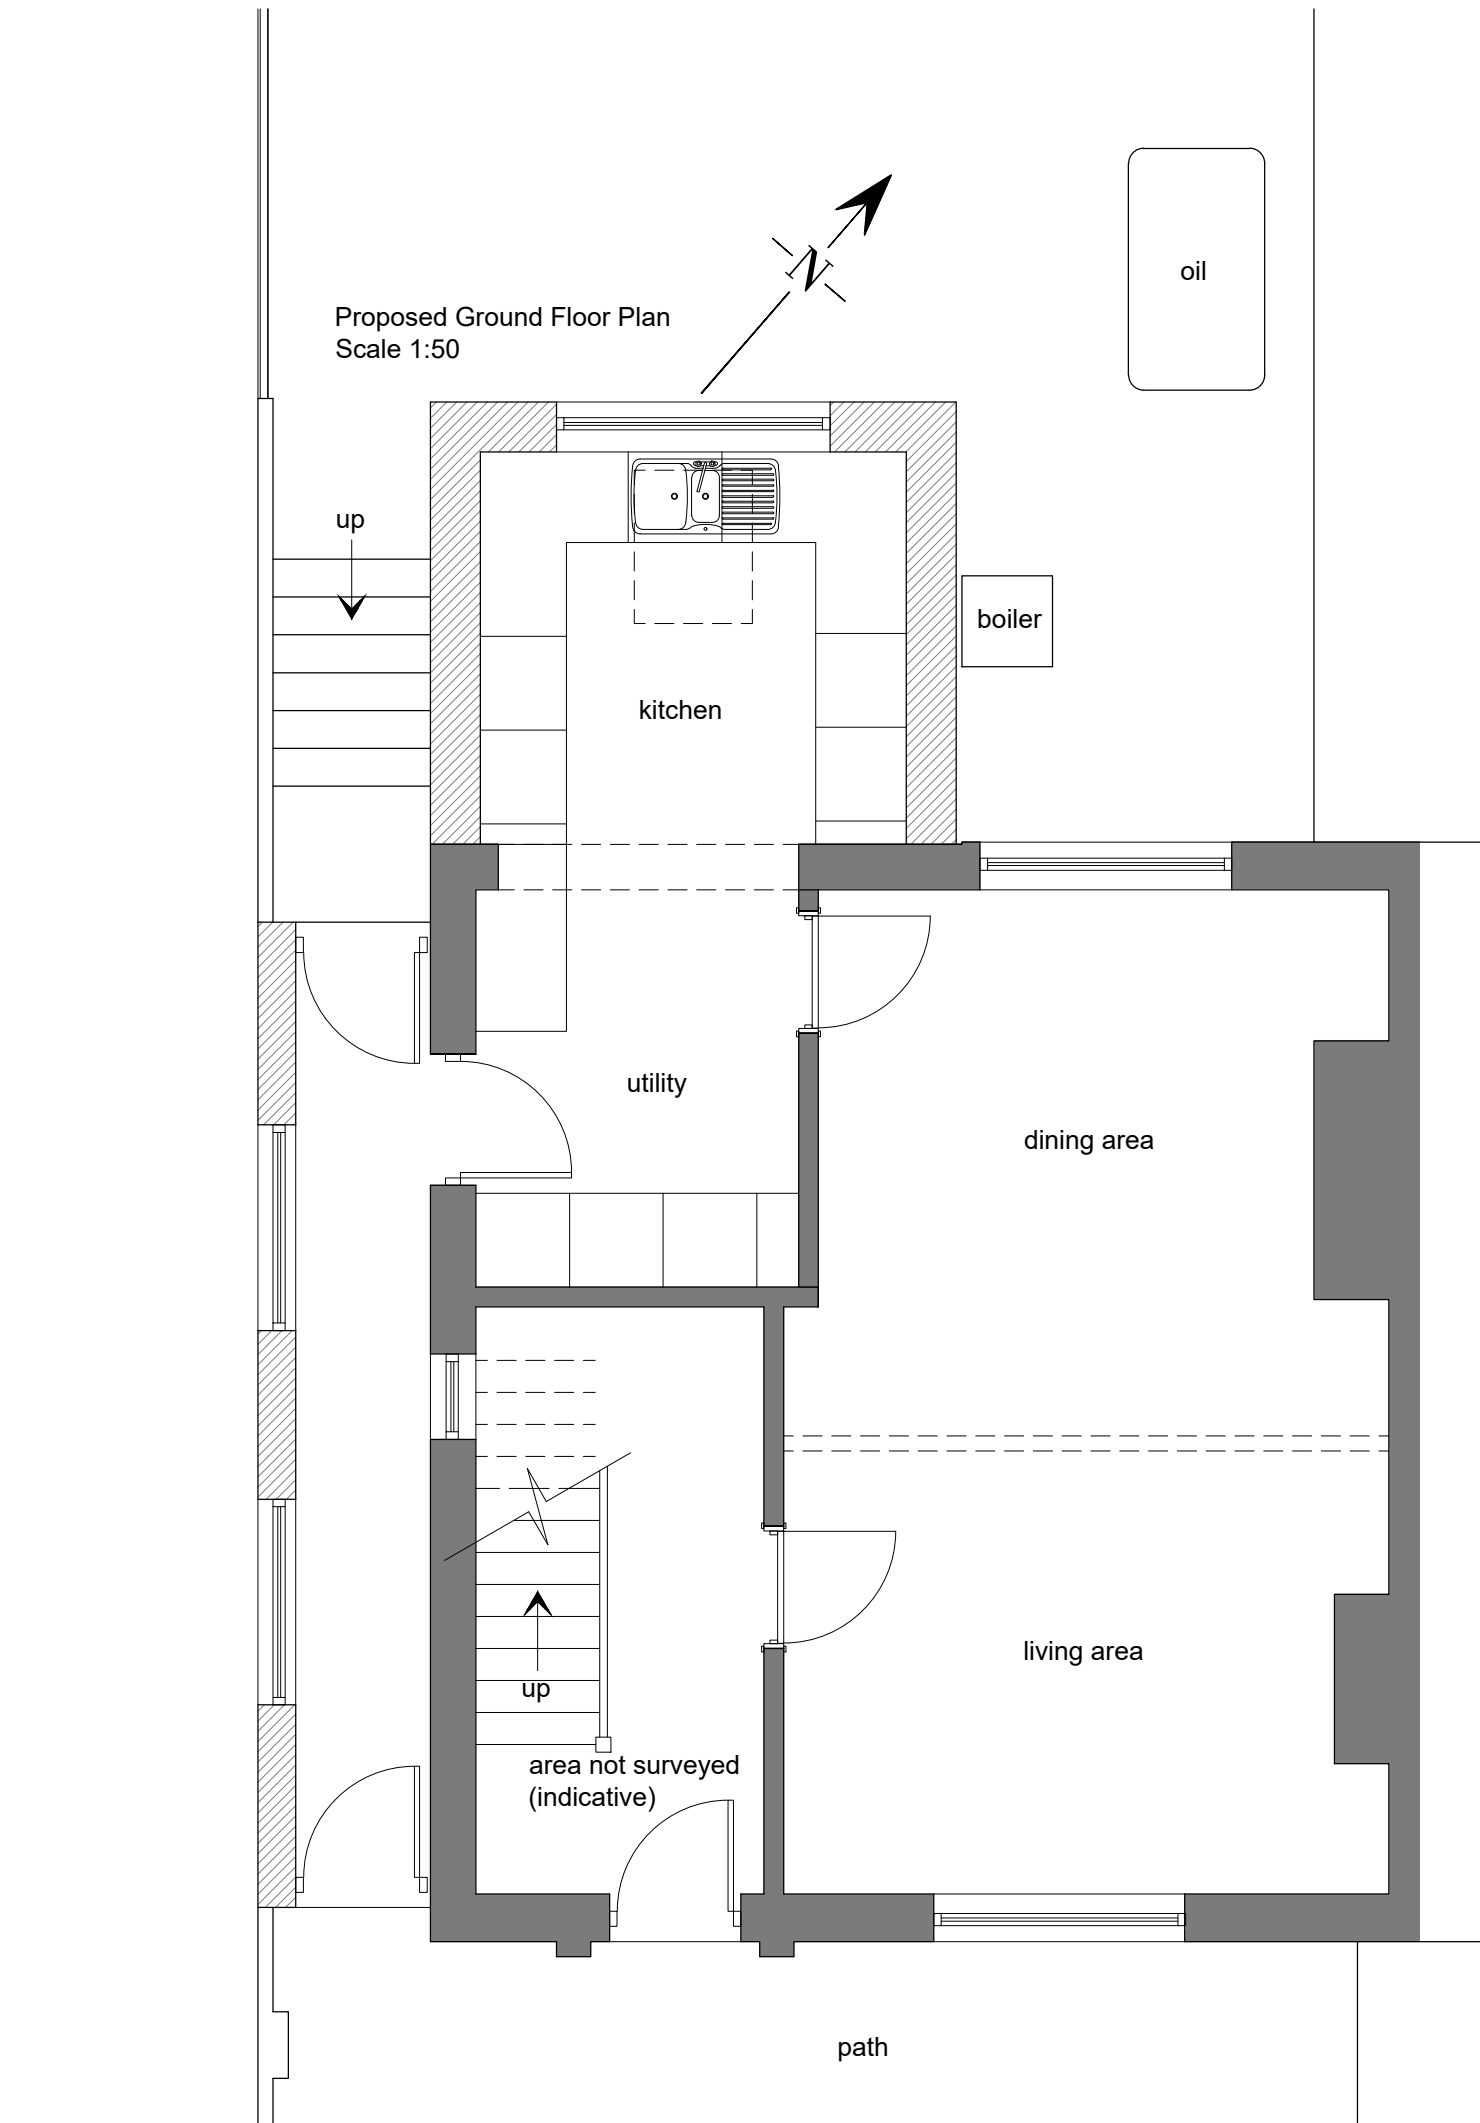

Project		
140 Lon Tanyralit Alltwn Pontardawe		
Drawing No.		
123.01.P.01		
Drawing title		
Planning: Plans		
Scales	Date.	Rev.
As noted @ A3	01.04.2021	.