


Proposed Front Porch at No 4 Dickenson Close
Church Road, Baglan, Port Talbot. for Mr J. Rees.


Scales - 1:50, 1:100

Date : April 2021


Drwg No - JR/DC/02

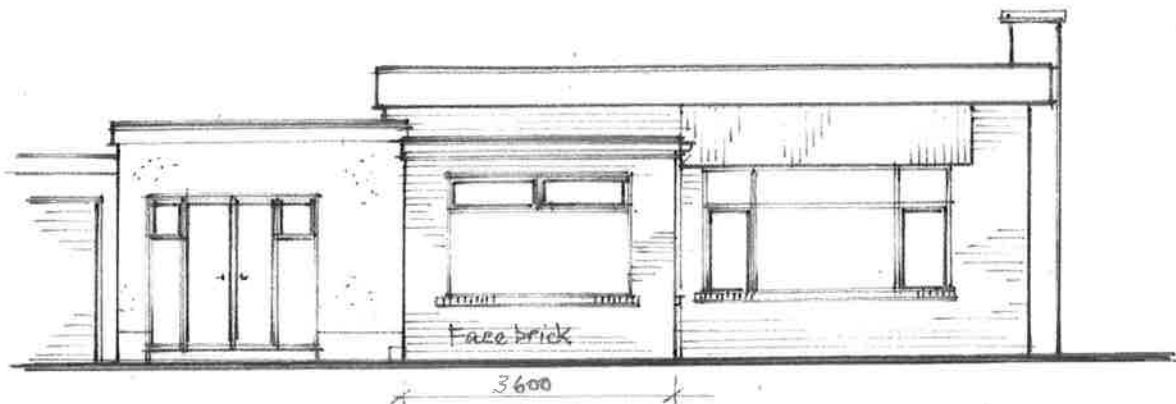


Proposed Front Elevation (1:100)

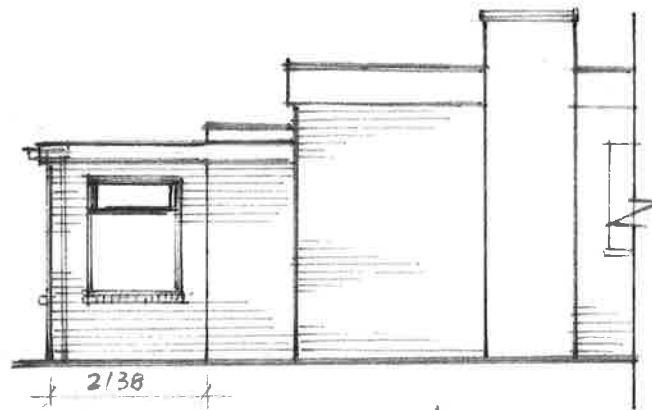

Side Elevation

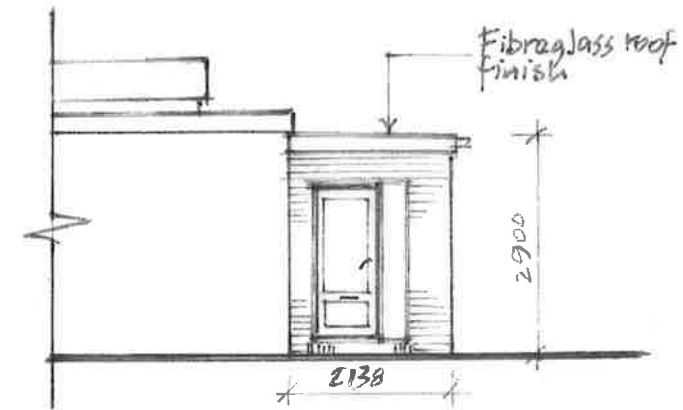

Side Elevation

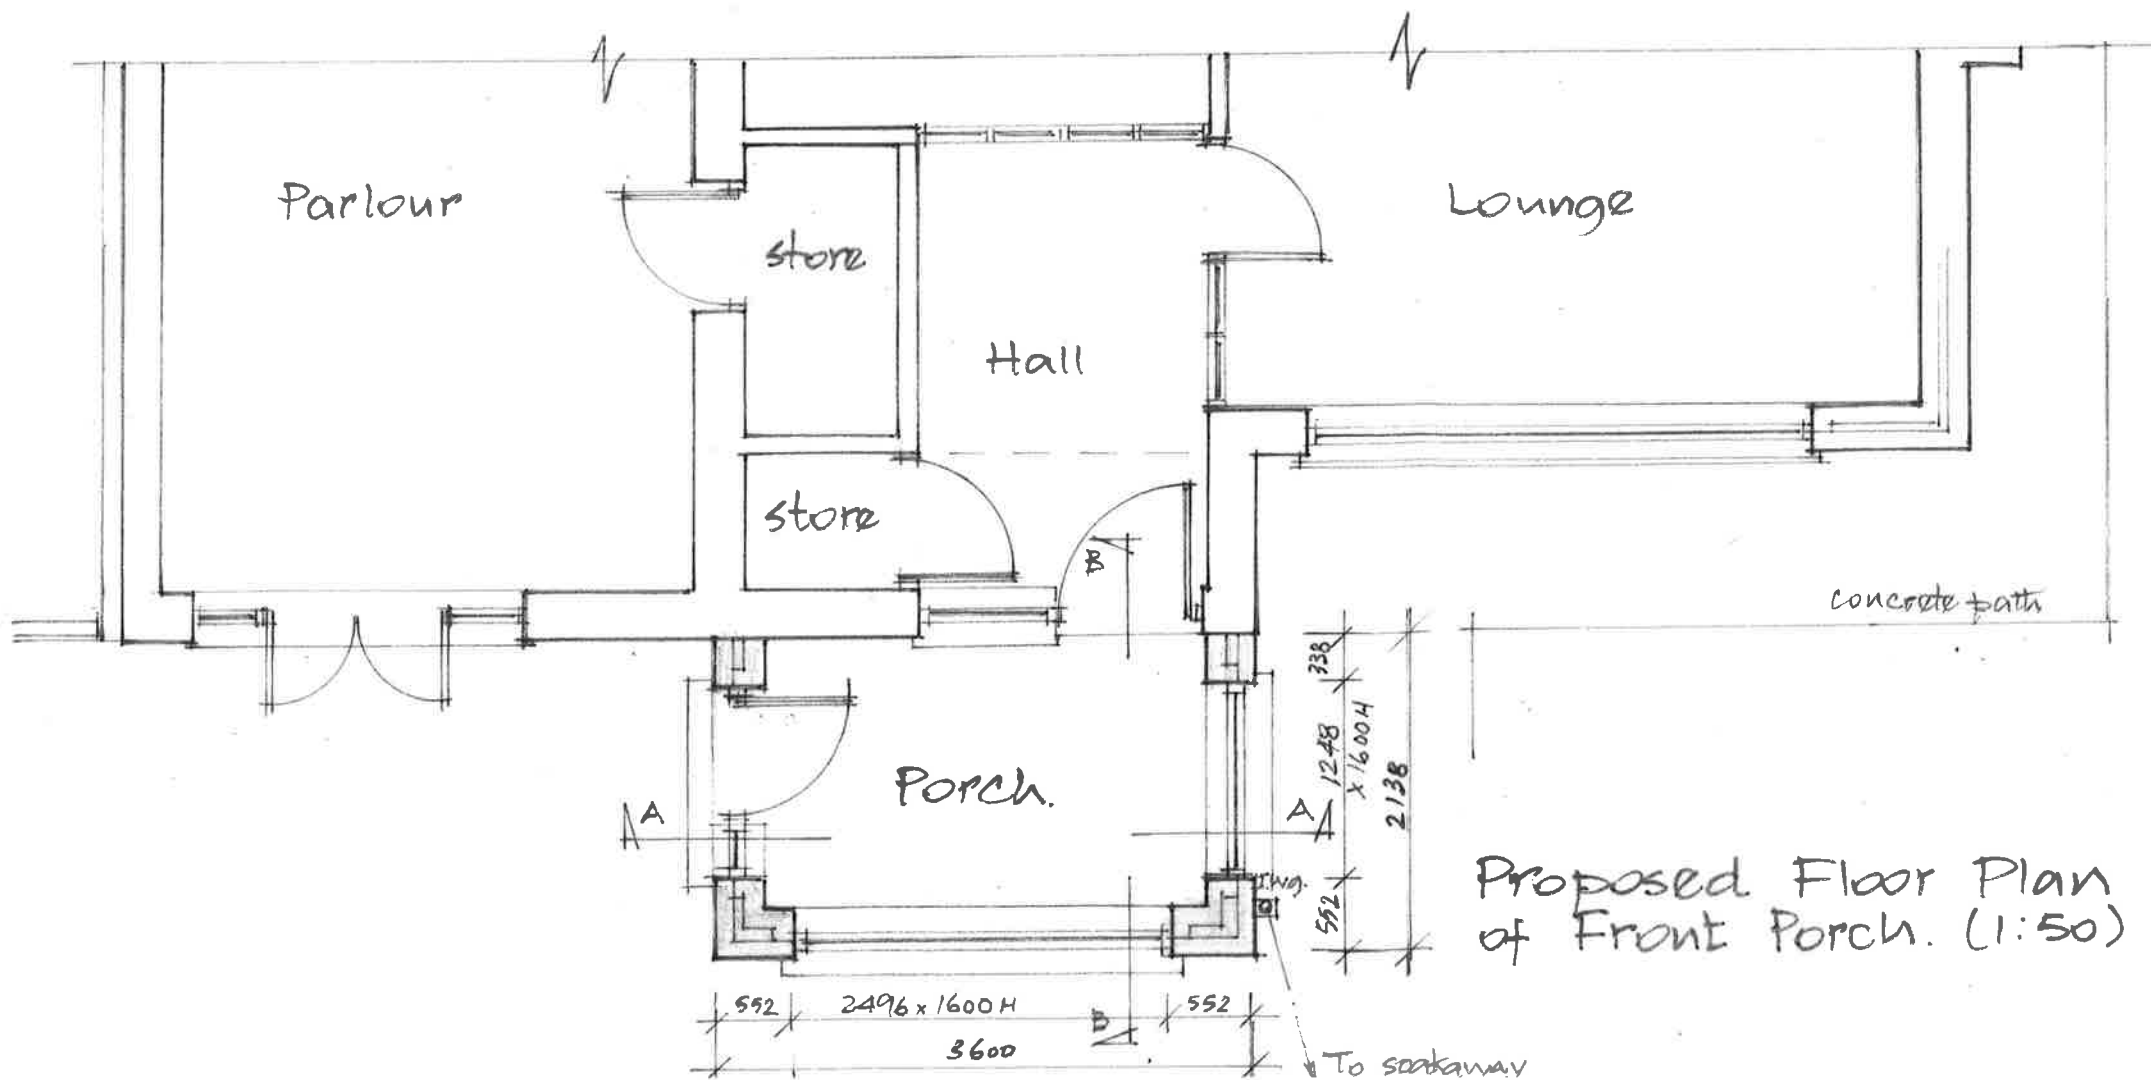

Proposed Floor Plan
of Front Porch. (1:50)