


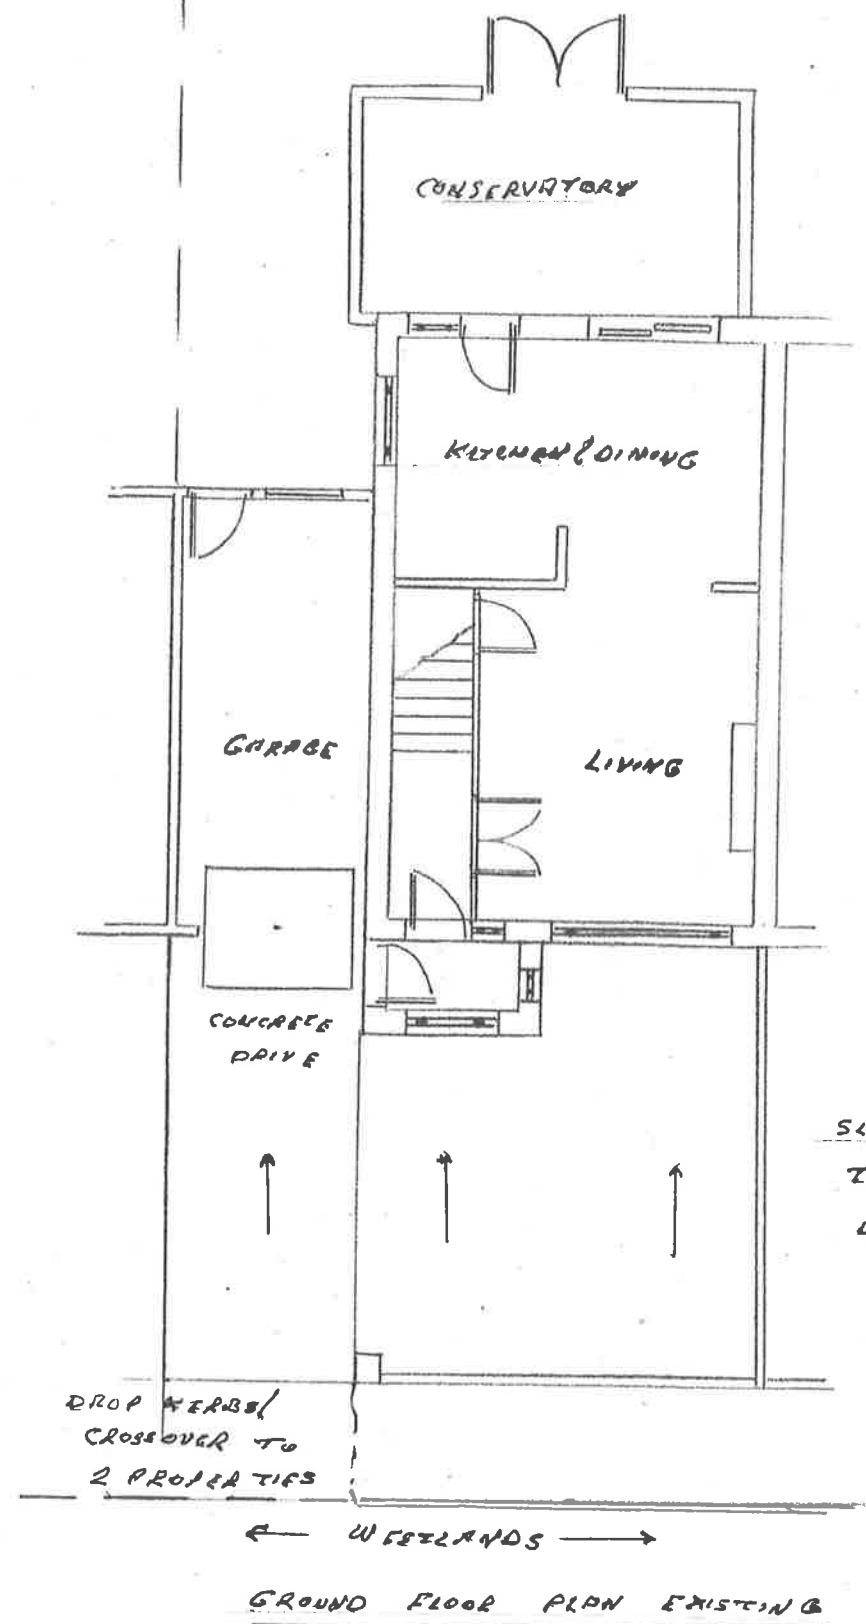


ALL WORKS TO BE
 WITHIN ONE'S OWN
 BOUNDARIES

200mm GAP

FLOOR AREA OF EXTENSION
 $7.60 \times 2.00 = 15.20m^2$

SLIGHT INCLINE
 TOWARDS
 DWELLING

ALL SCALES 1:100

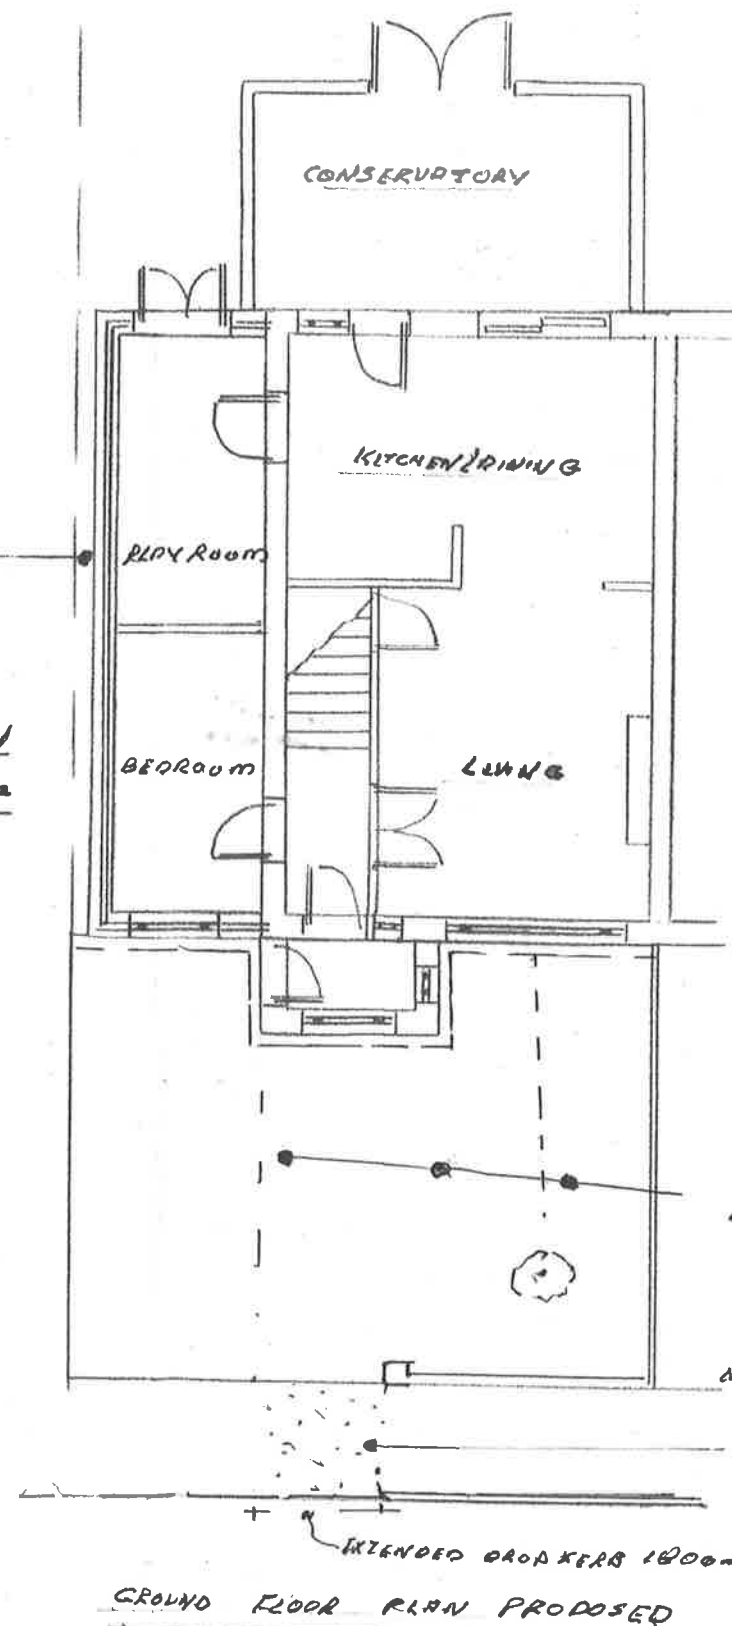

"ACB" TYPE DRAINAGE
 CHANNEL WITH DRAIN
 TO TOWN HALL (TO
 BUILDING CONTROL APPROVAL)
 EXTENDED CONCRETE DRIVE

NEW PORCH

MATCHING CONCRETE PAVEMENT
 TO APPROVAL OF HIGHWAYS
 DEPARTMENT


EXTENDED DROPPERS 1800mm



REAR ELEVATION EXISTING




REAR ELEVATION PROPOSED

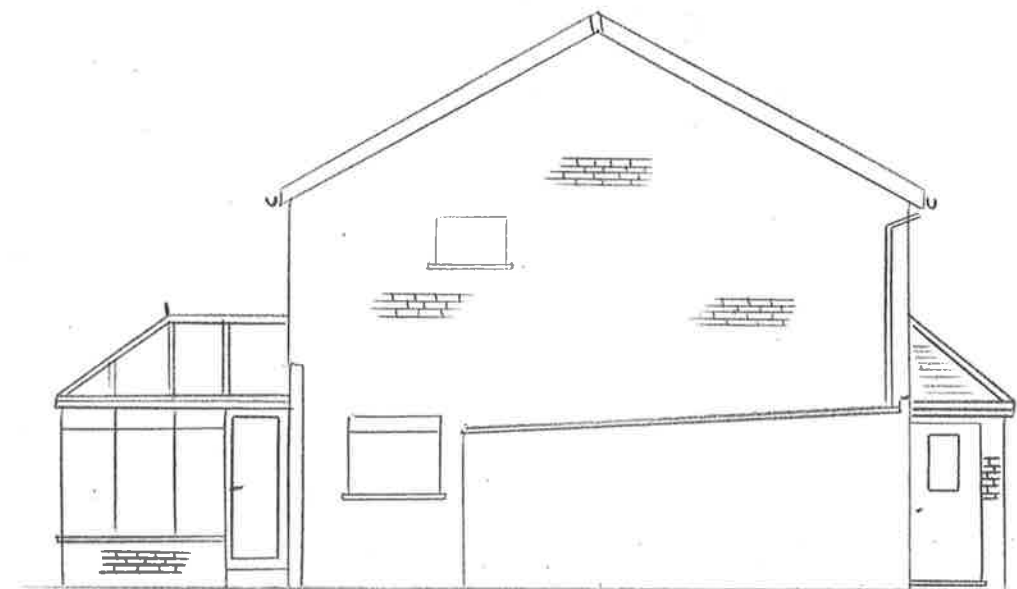


SIDE ELEVATION EXISTING


ALL MATCHING EXTERNAL
FINISHES EG ROOF TILES,
FACE BRICKS: UPVC EDGES

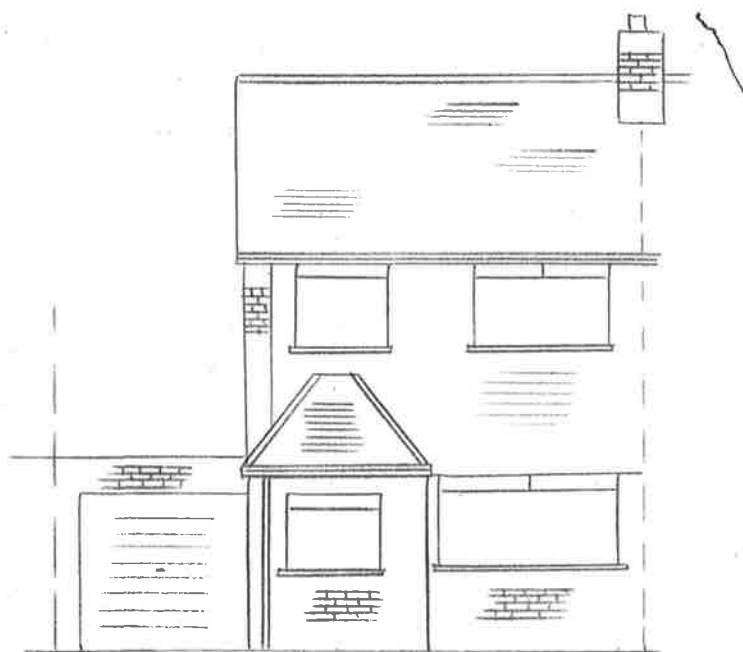

FRONT ELEVATION EXISTING

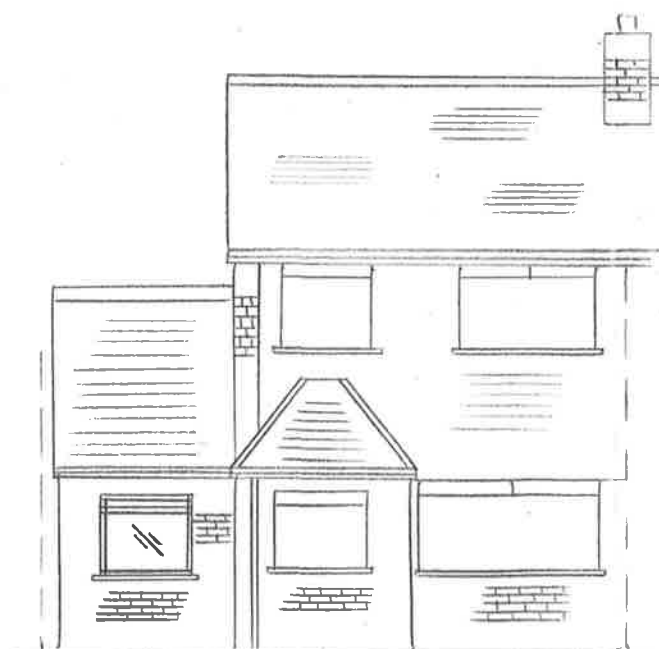

FRONT ELEVATION PROPOSED

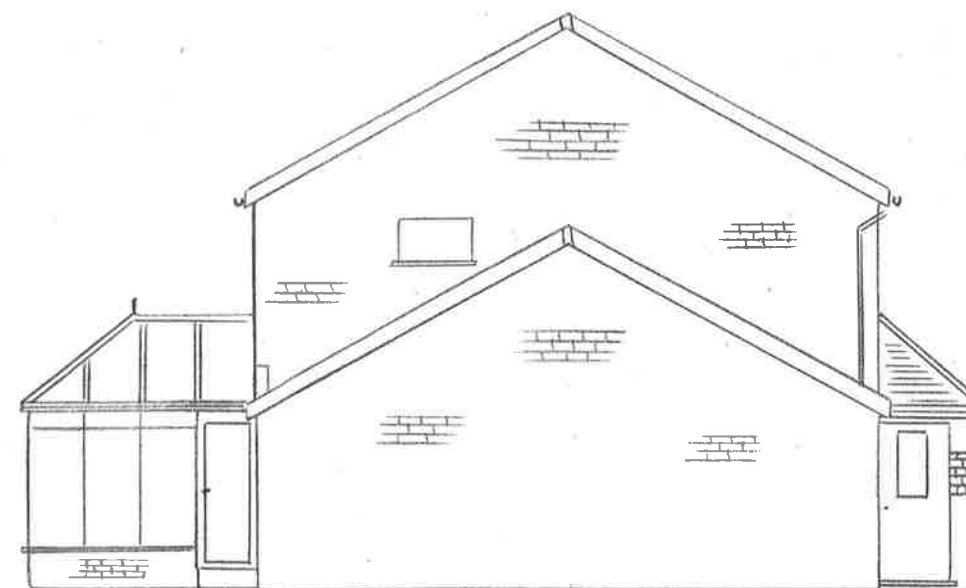

SIDE ELEVATION PROPOSED

ALL SCALES 1:100

PROPOSED SINGLE STORY SIDE EXTENSION at 28 WESTLANDS BARNHAM MEADS for MR CHRIS HARVEY
PLUS
ENLARGED PARKING AREAS PORT TALBOT