



Cwmamman House Side Extension

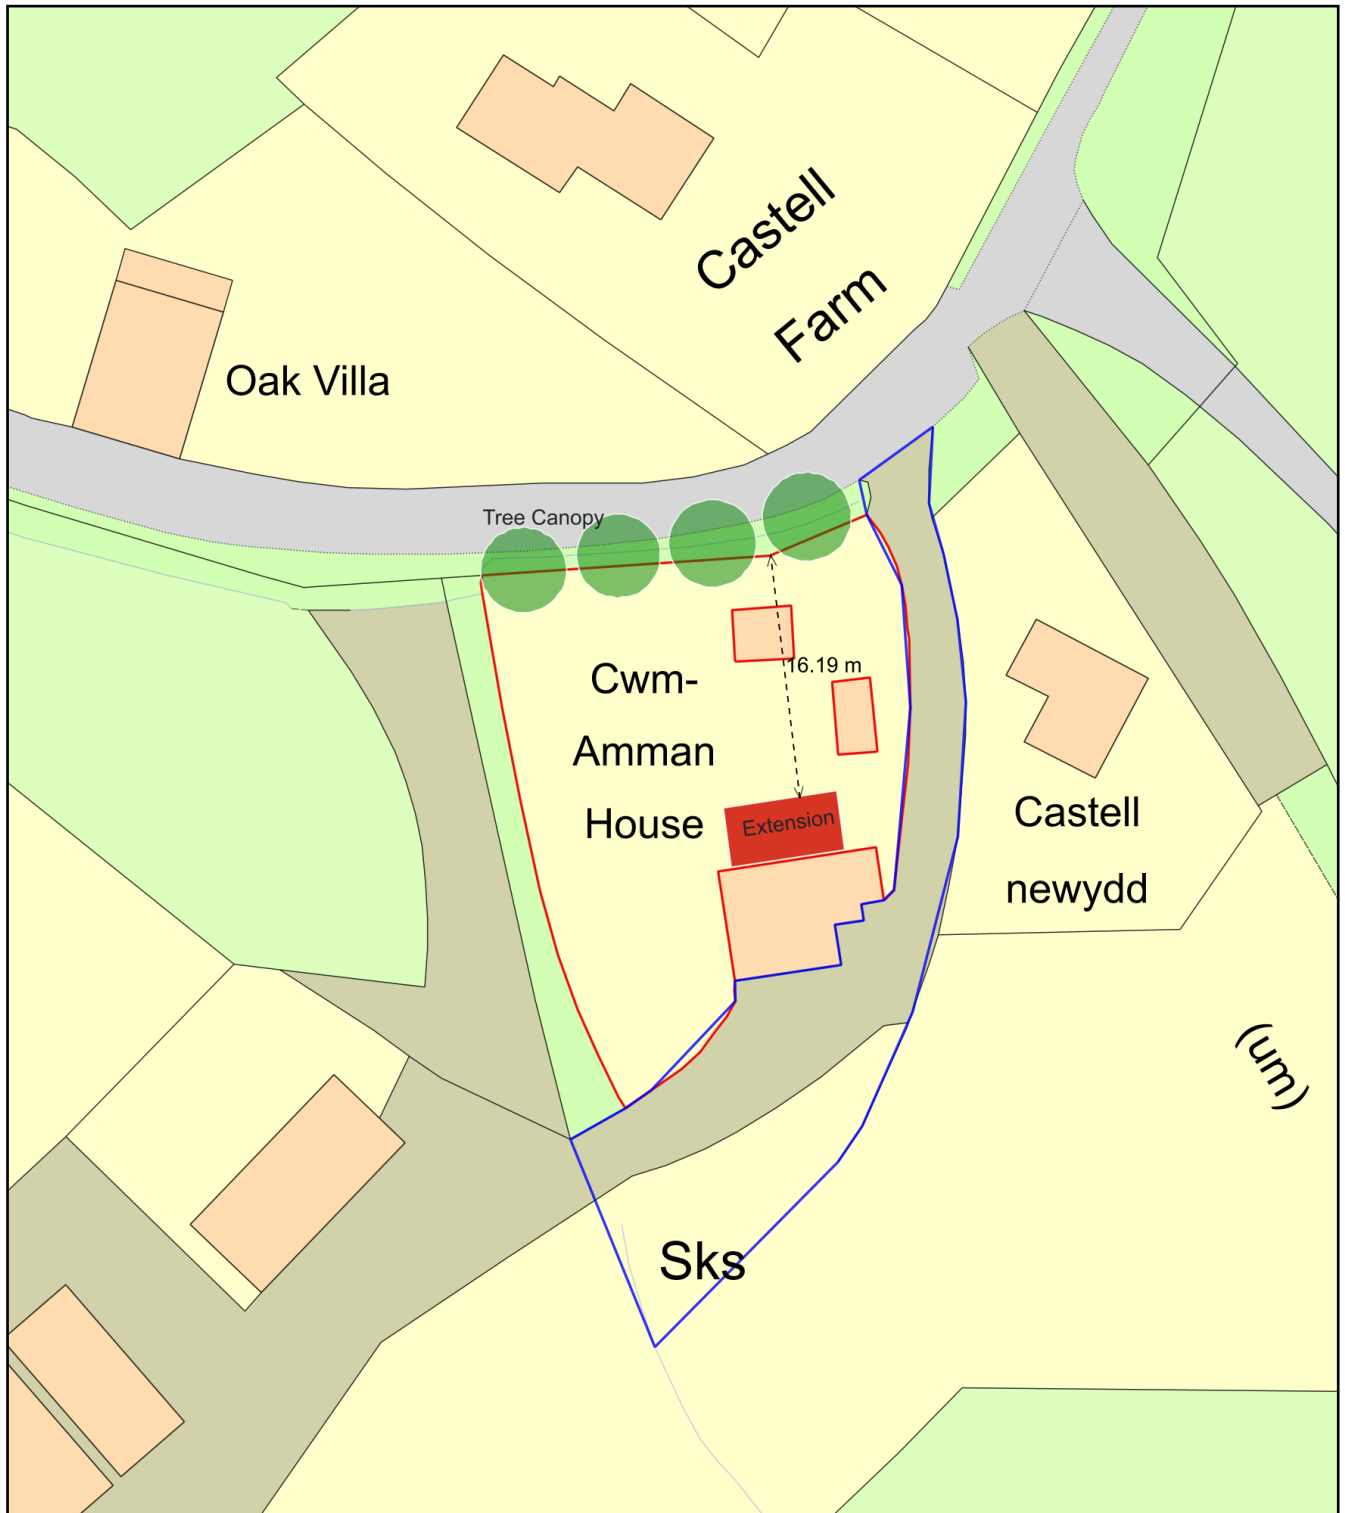

0 20
Metres

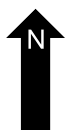

Plan Produced for: David J Radford

Date Produced: 19 Apr 2021

Plan Reference Number: TQRQM21109110635199

Scale: 1:500 @ A4