


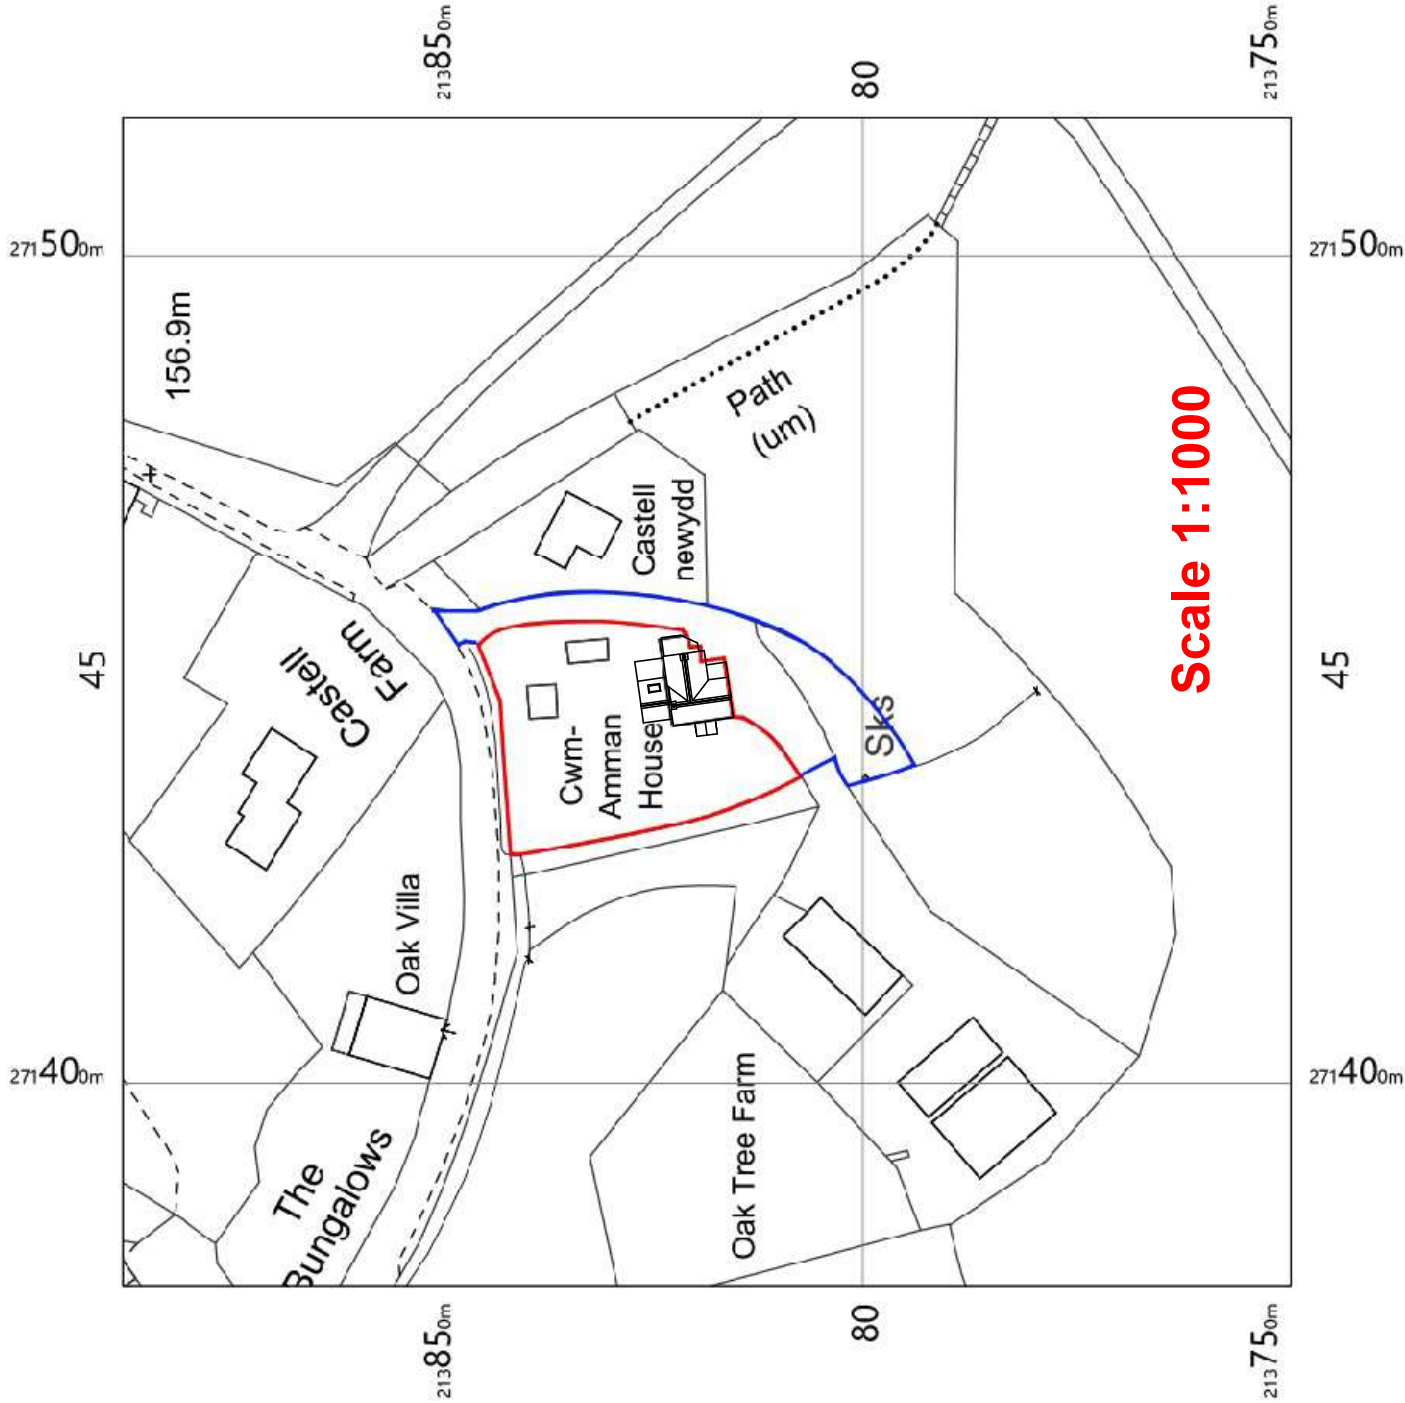

New extension position

The new extension will be on the north side of the existing house as can be seen in the images in relation to the surrounding properties and landscape. The boundary for the lane running to the north of the house will be approximately 16m from the proposed side extension. This lane is obscured by trees. The lane at the back of the house is part of the property

Extension Proposal	Cwmaman House Lower Brynamman SA181SN	
	Drawn By	J Radford
	Date	16/04/21
	Scale @ A3	
Location Plan 1		