


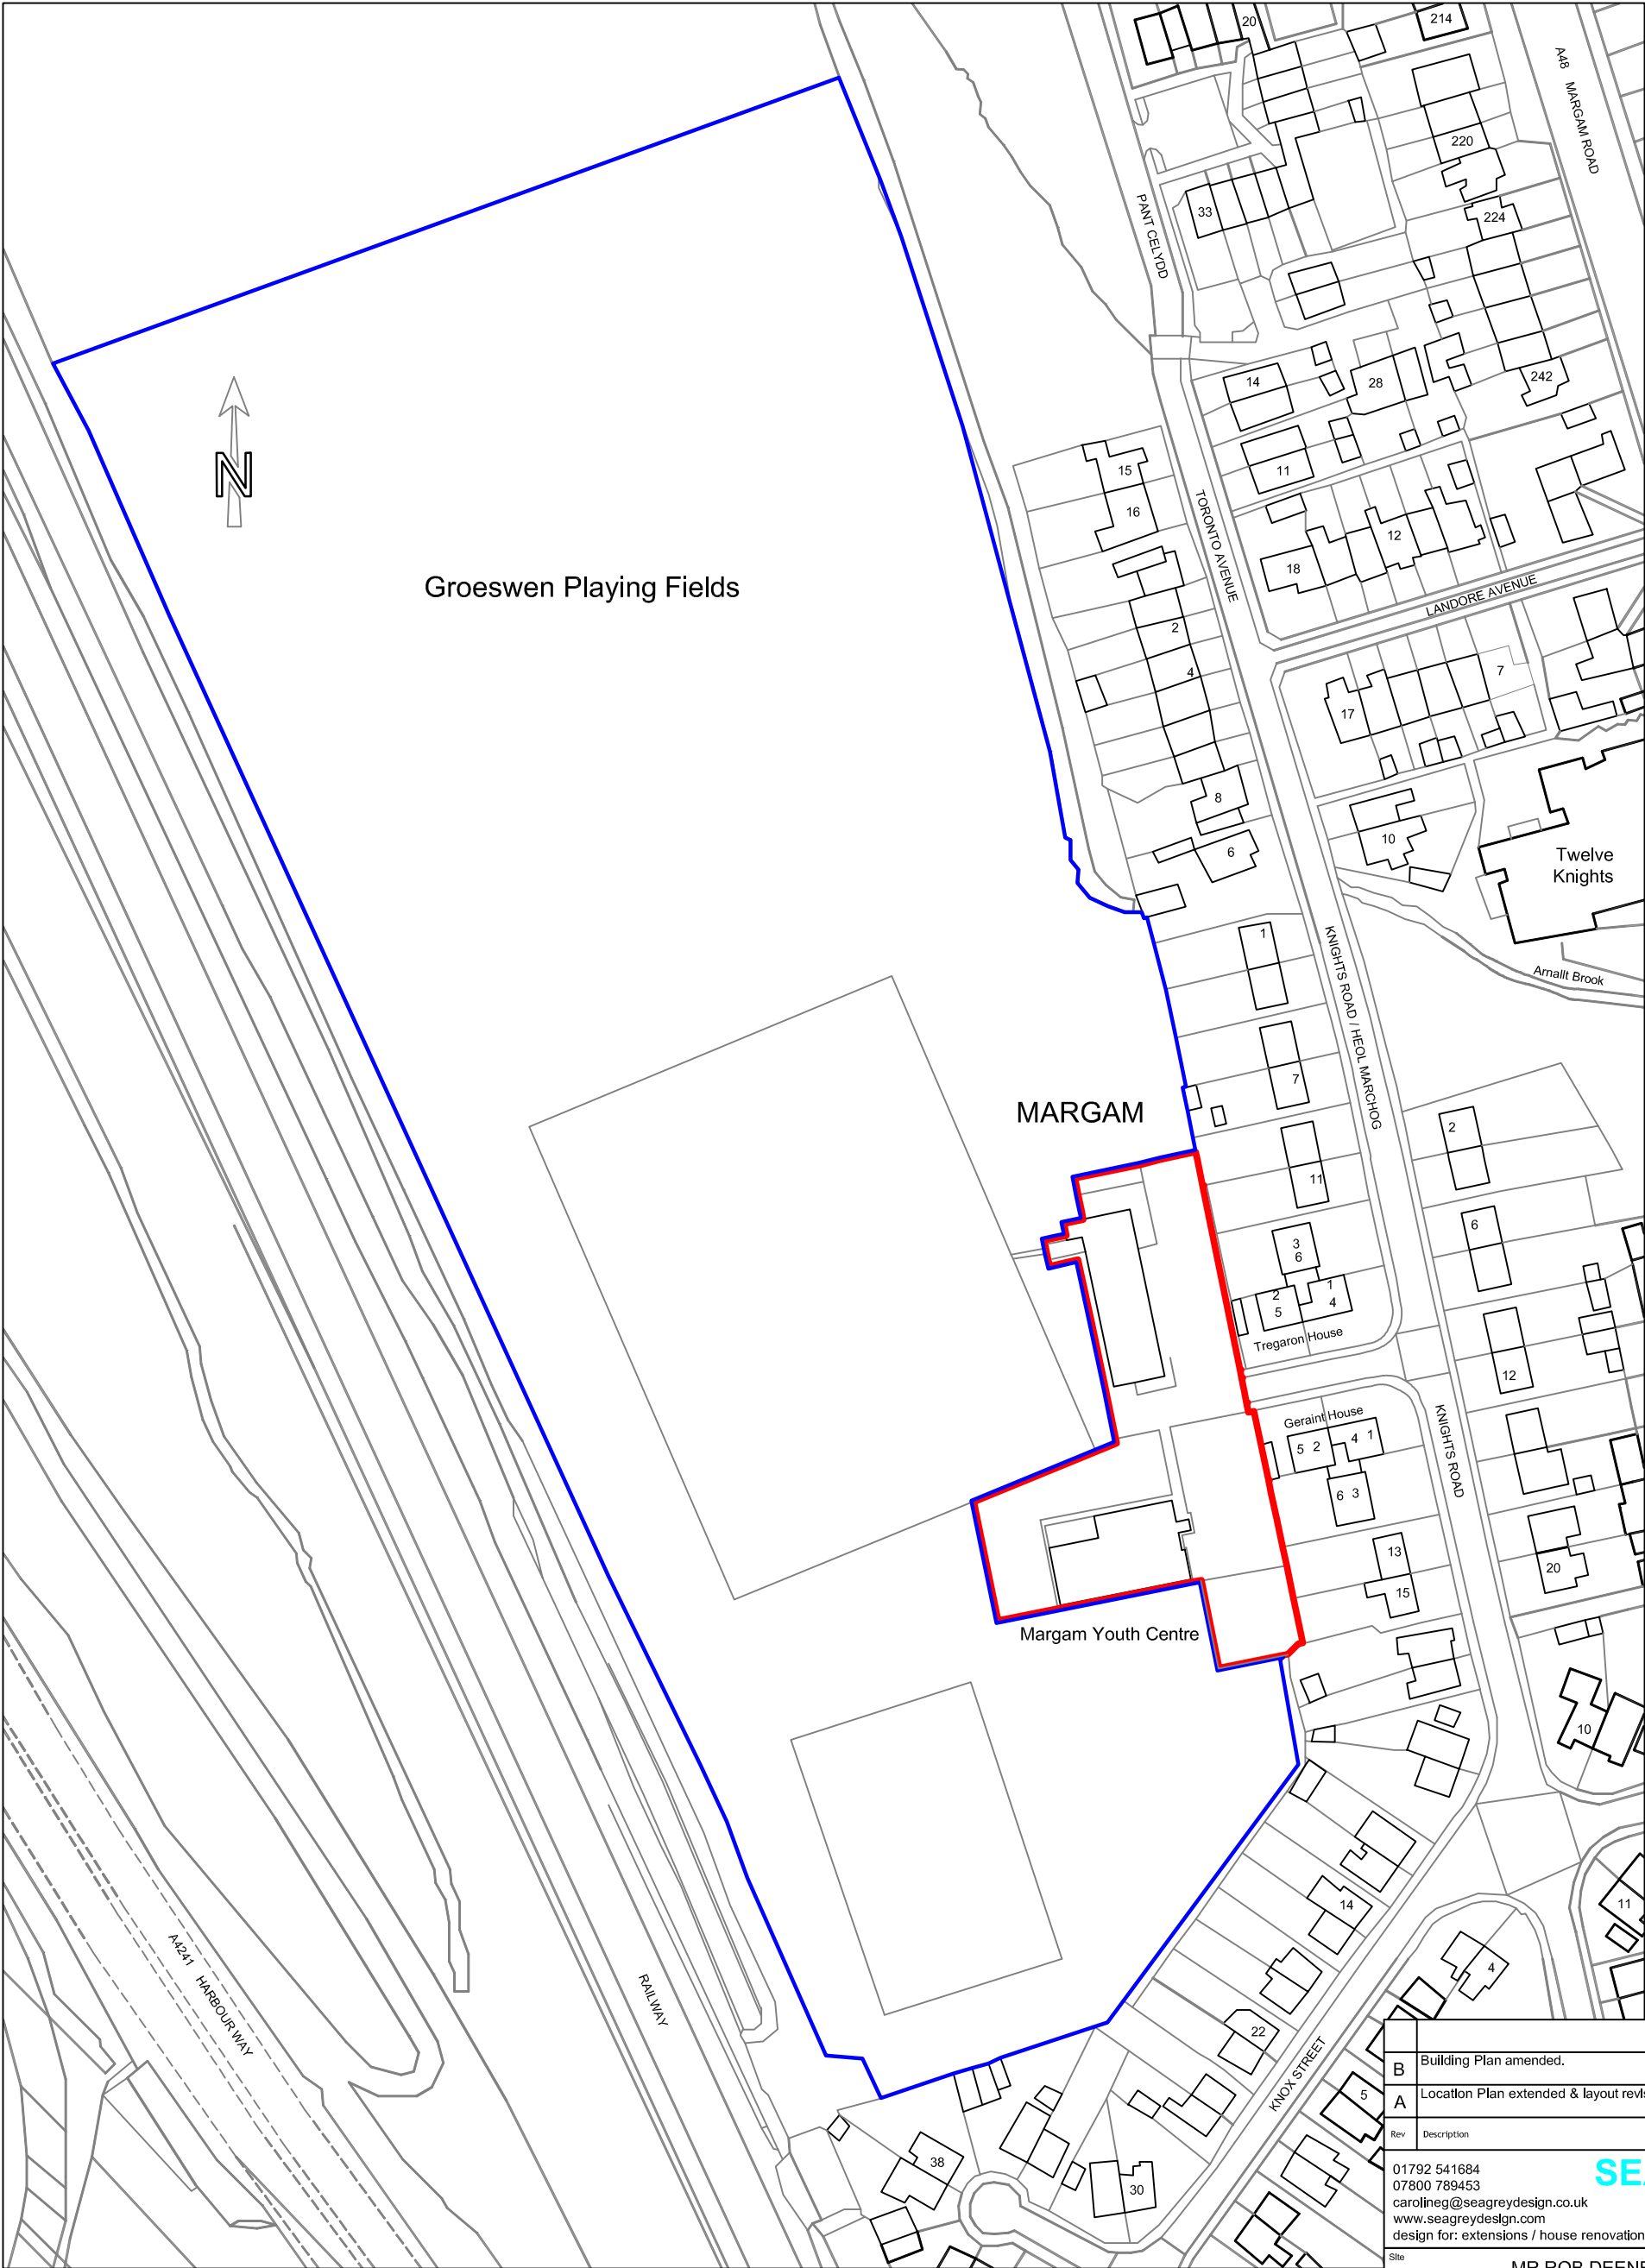

SITE LOCATION PLAN 1:1250

B	Building Plan amended.		14/04/21
A	Location Plan extended & layout revised.		15/01/21
Rev	Description		Date
01792 541684 07800 789453 carolineg@seagreydesign.co.uk www.seagreydesign.com design for: extensions / house renovations / conversions			
Site			
MR ROB DEENEY MARGAM YOUTH CLUB KNIGHTS ROAD, MARGAM SA13 2DT			
Dwg Title			
SITE LOCATION PLAN			
Drawn By:		Date:	
CLG		30/11/2020	
Scale:		Dwg No:	
1:1250 @ A3L		20-322P/108	
REV	A	B	