



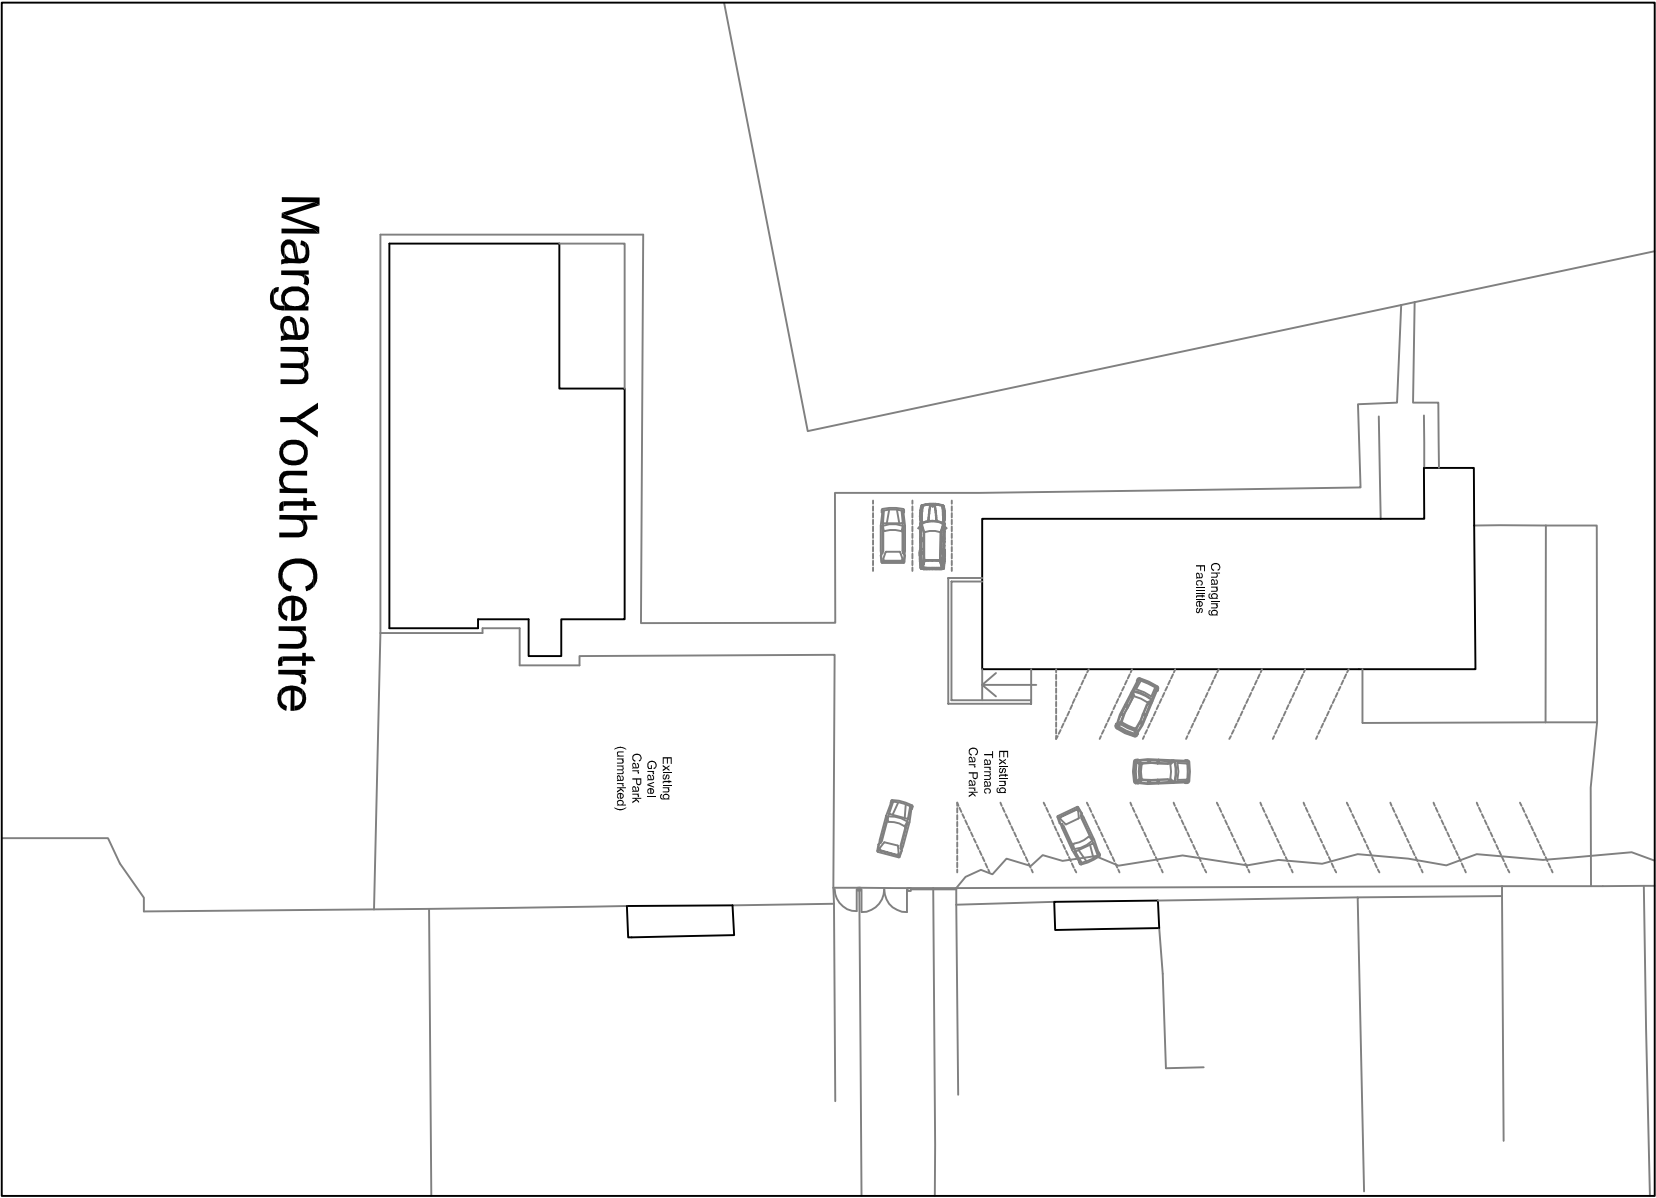

EXISTING LAYOUT

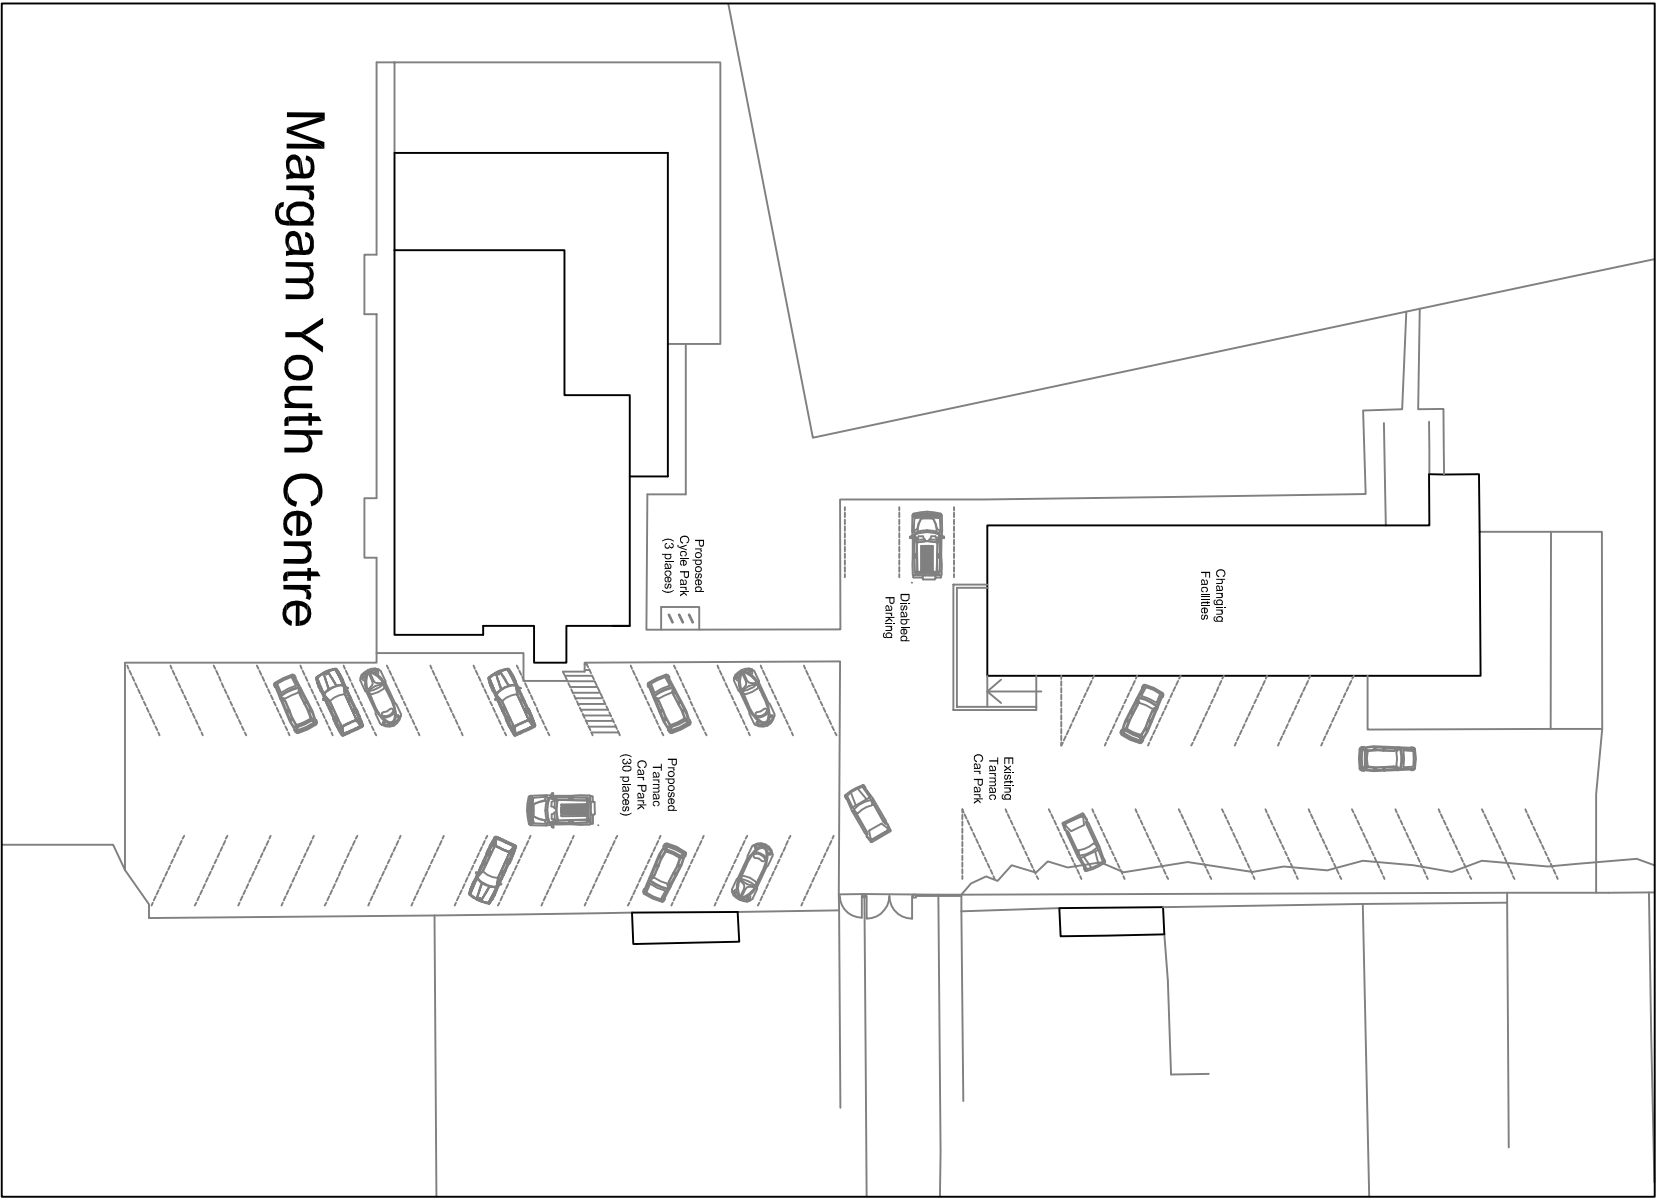

PROPOSED LAYOUT

Site	MR ROB DEENEY				
	MARGAM YOUTH CLUB				
	KNIGHTS ROAD, MARGAM SA13 2DT				
	Dwg Title				
	EXISTING & PROPOSED CAR PARKING PLAN GENERAL ARRANGEMENT				
Drawn By:	CLG			Date:	30/11/2020
Scale:	1:500 @ A3L			Dwg No:	20-322P/106
REV	A	B	C		