
THESE DRAWINGS ARE WERNICKS COPYRIGHT AND MAY NOT BE REPRODUCED.
FIGURED DIMENSIONS ARE TO BE TAKEN IN PREFERENCE TO SCALED MEASUREMENTS.

REVISIONS	DATE	INL	CHD

NOTES

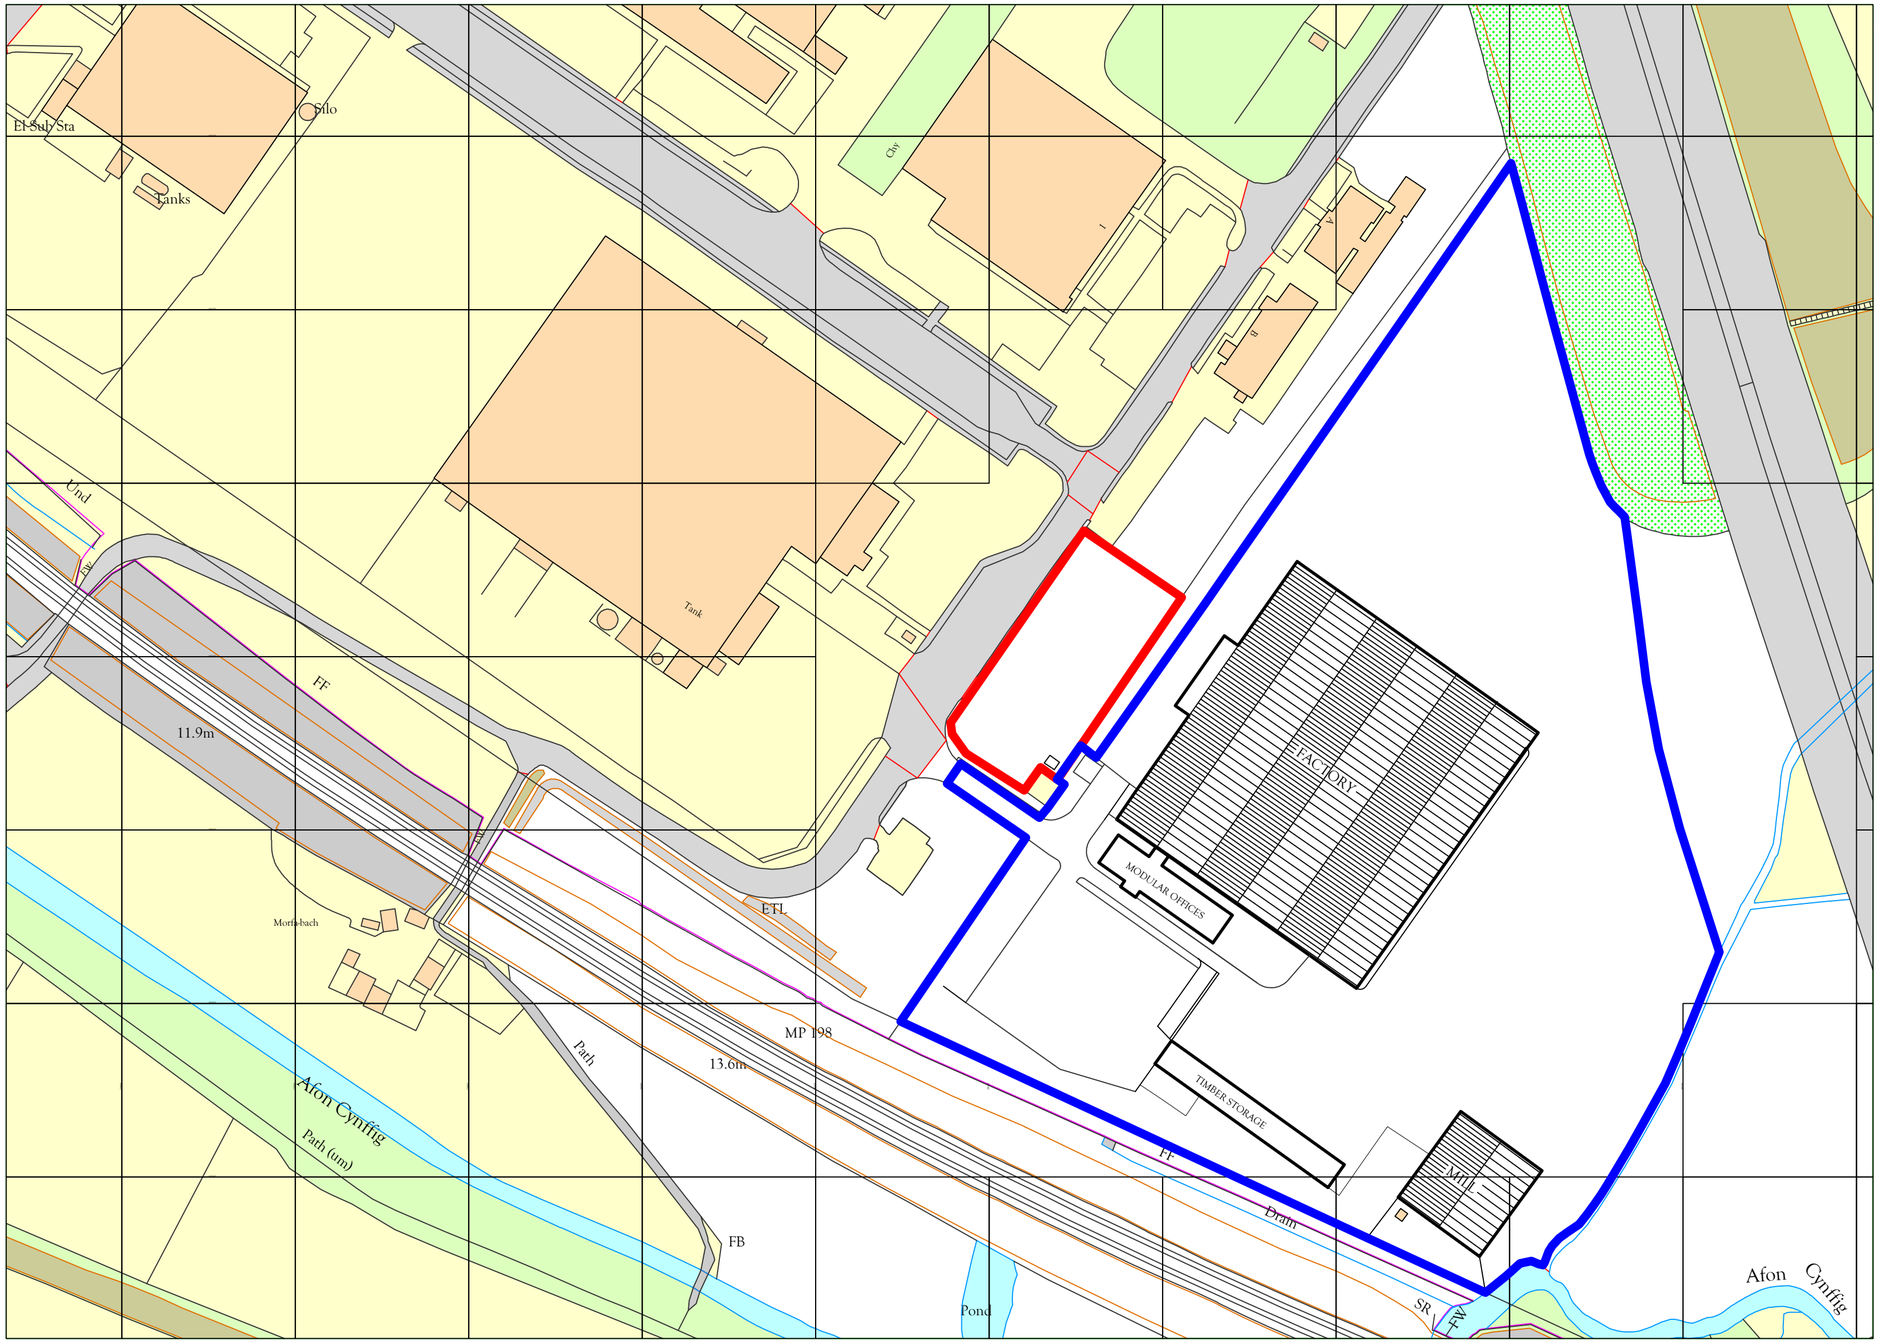

Ordnance Survey, (c) Crown Copyright 2012. All rights reserved. Licence number 100020449

N
W E
S

0 10 50 100 500

SITE LOCATION LAYOUT - 1/1250

Wernick BUILDINGS
TECHNICAL SERVICES DEPARTMENT
Kenfig Industrial Estate, Margam,
Port Talbot, SA13 2PE
Tel: 01656 747340
Fax: 01656 747375
e-mail: technical@wernick.co.uk
Web-site: www.wernick.co.uk

CLIENT
WERNICK GROUP

PROJECT TITLE
BRIDGE HOUSE SITE REDEVELOPMENT

DRAWING TITLE
SITE LOCATION

DRAWN	CHECKED	USER
DP		
ORIGINAL SCALE		DATE
1/1250 @ A2		16.02.21
CONTRACT NO.	DRAWING NO.	
	WHK/P/001	

Wernick GROUP WB512