

23 Ashwood Drive
Gellinudd
Pontardawe
Swansea
SA8 3HL

melace34@gmail.com

01792 864694

09 April 2021

Ref: PP-09722715

Dear Sir or Madam,

Please find enclosed supporting documents in respect of planning application reference PP-09722715 in relation to the above property. The site and location plans have been submitted electronically. If you require any further information please do not hesitate in contacting me.

Yours faithfully,


Melanie Ace Hobden

Planning permission application re: 23 Ashwood Drive, Gellinudd, Pontardawe, Swansea SA8 3HL **REF:PP-09722715**


All drawings to the following scale 1:50cm

Areas in grey represent the proposed additions to the property. Proposal to change from existing flat roof pvc porch to Blue pennant stone with pitched tiled roof.


1a. Floor plan existing porch

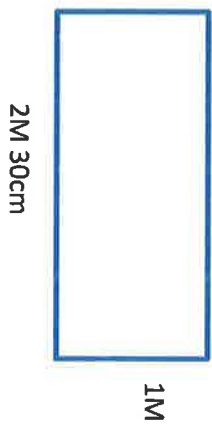


1b. Floor plan proposed increase in depth of 70cm (1:50)

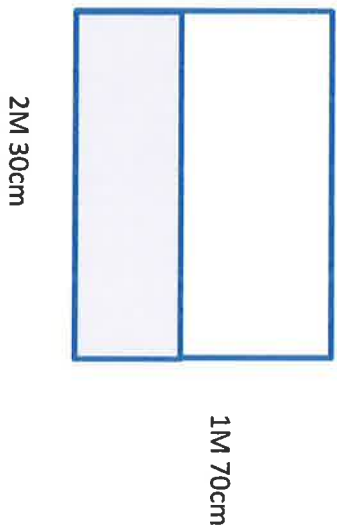


2. Floor plan of proposed increased porch in relation to house and adjoining garage

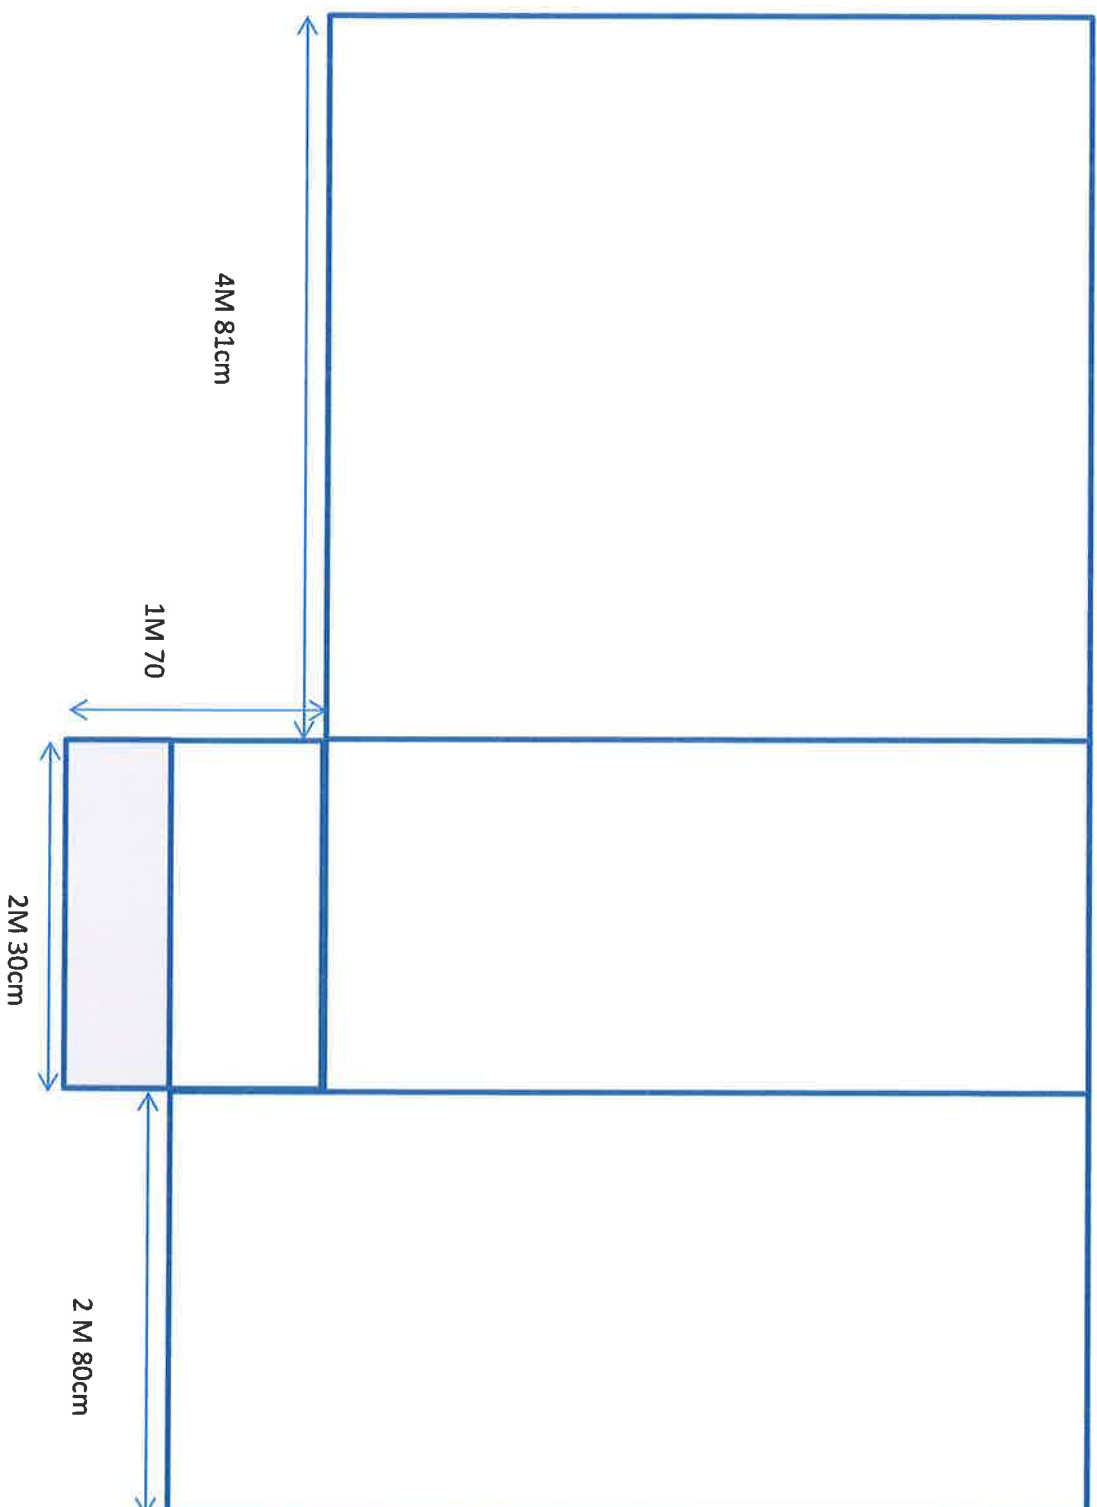


3. Front elevation of porch with proposed pitch roof from existing flat

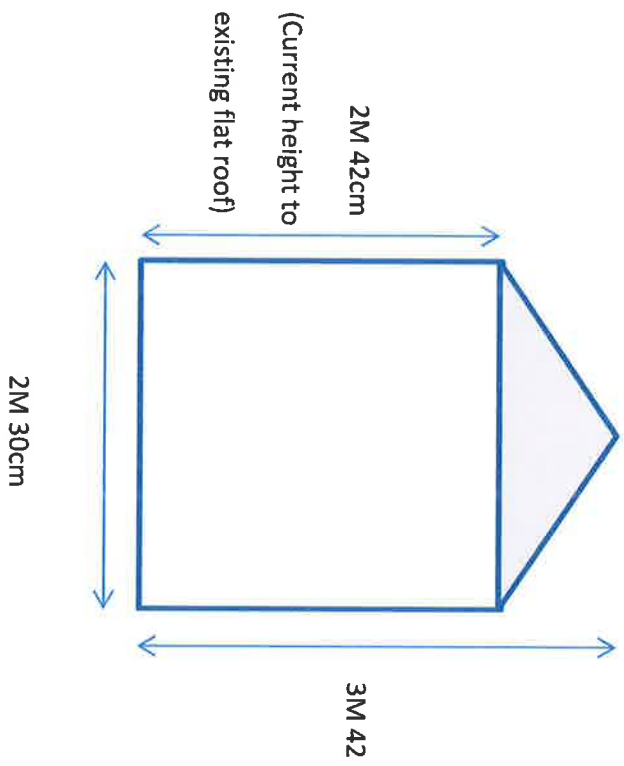

4. Front view of house with proposed pitched roof porch

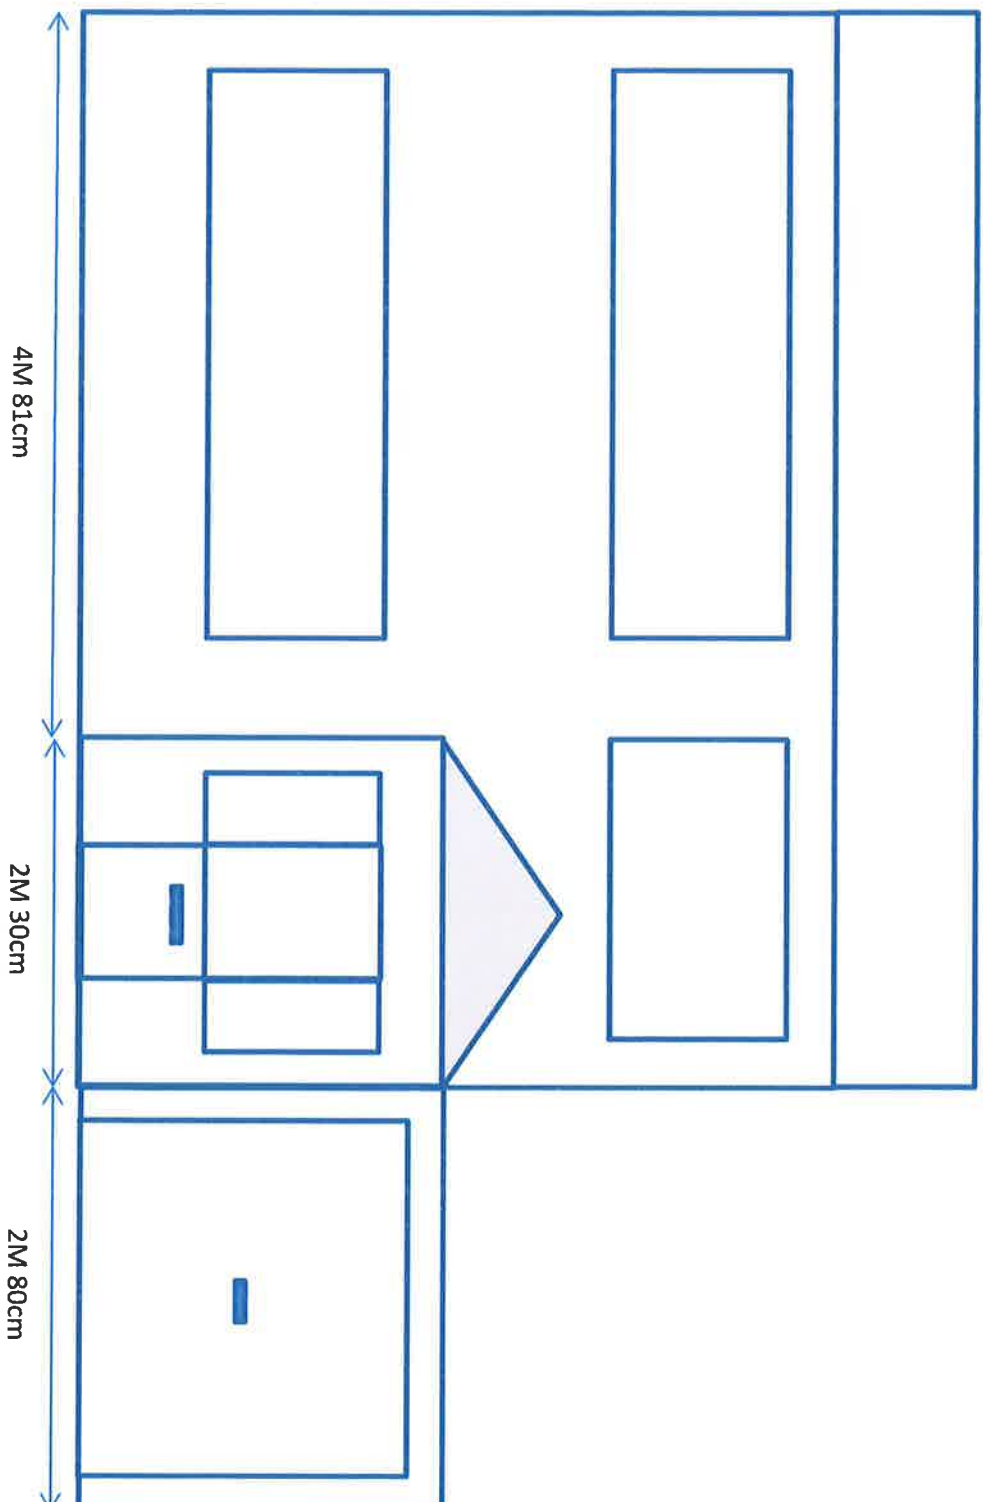

5. Left side view of porch with additional 70cm depth and pitched roof

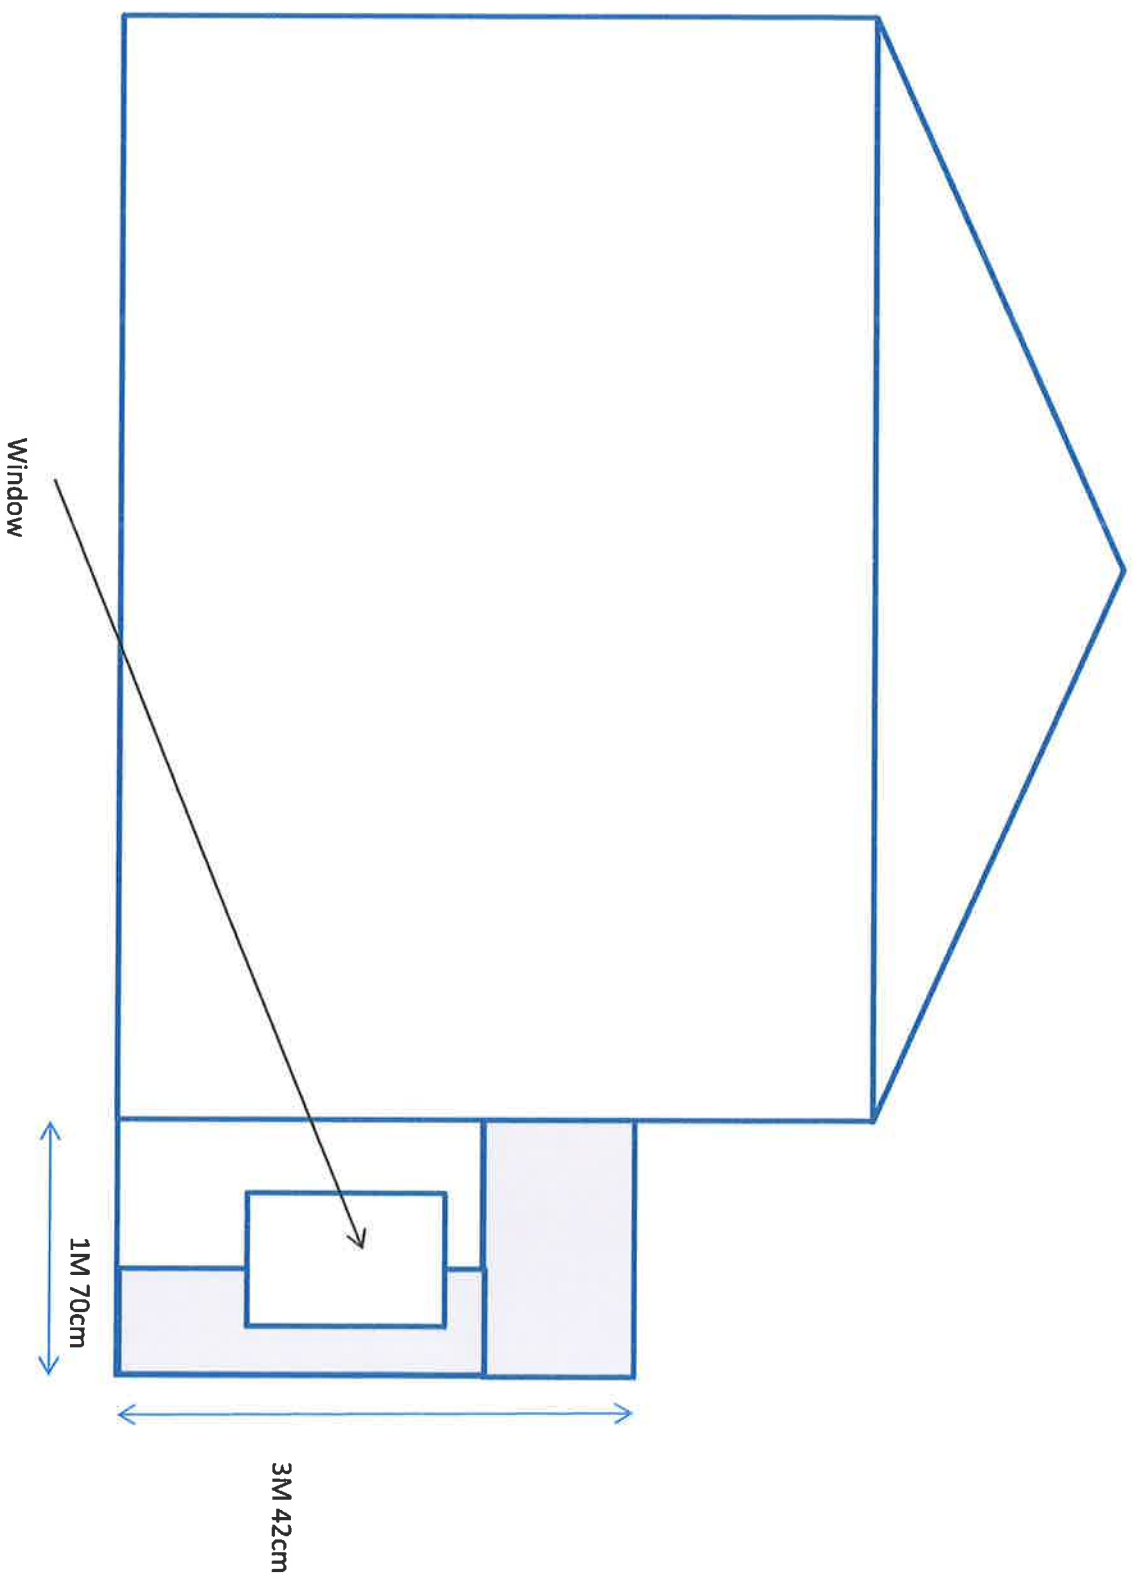

6. Right side view of proposed extended porch with pitched roof

