



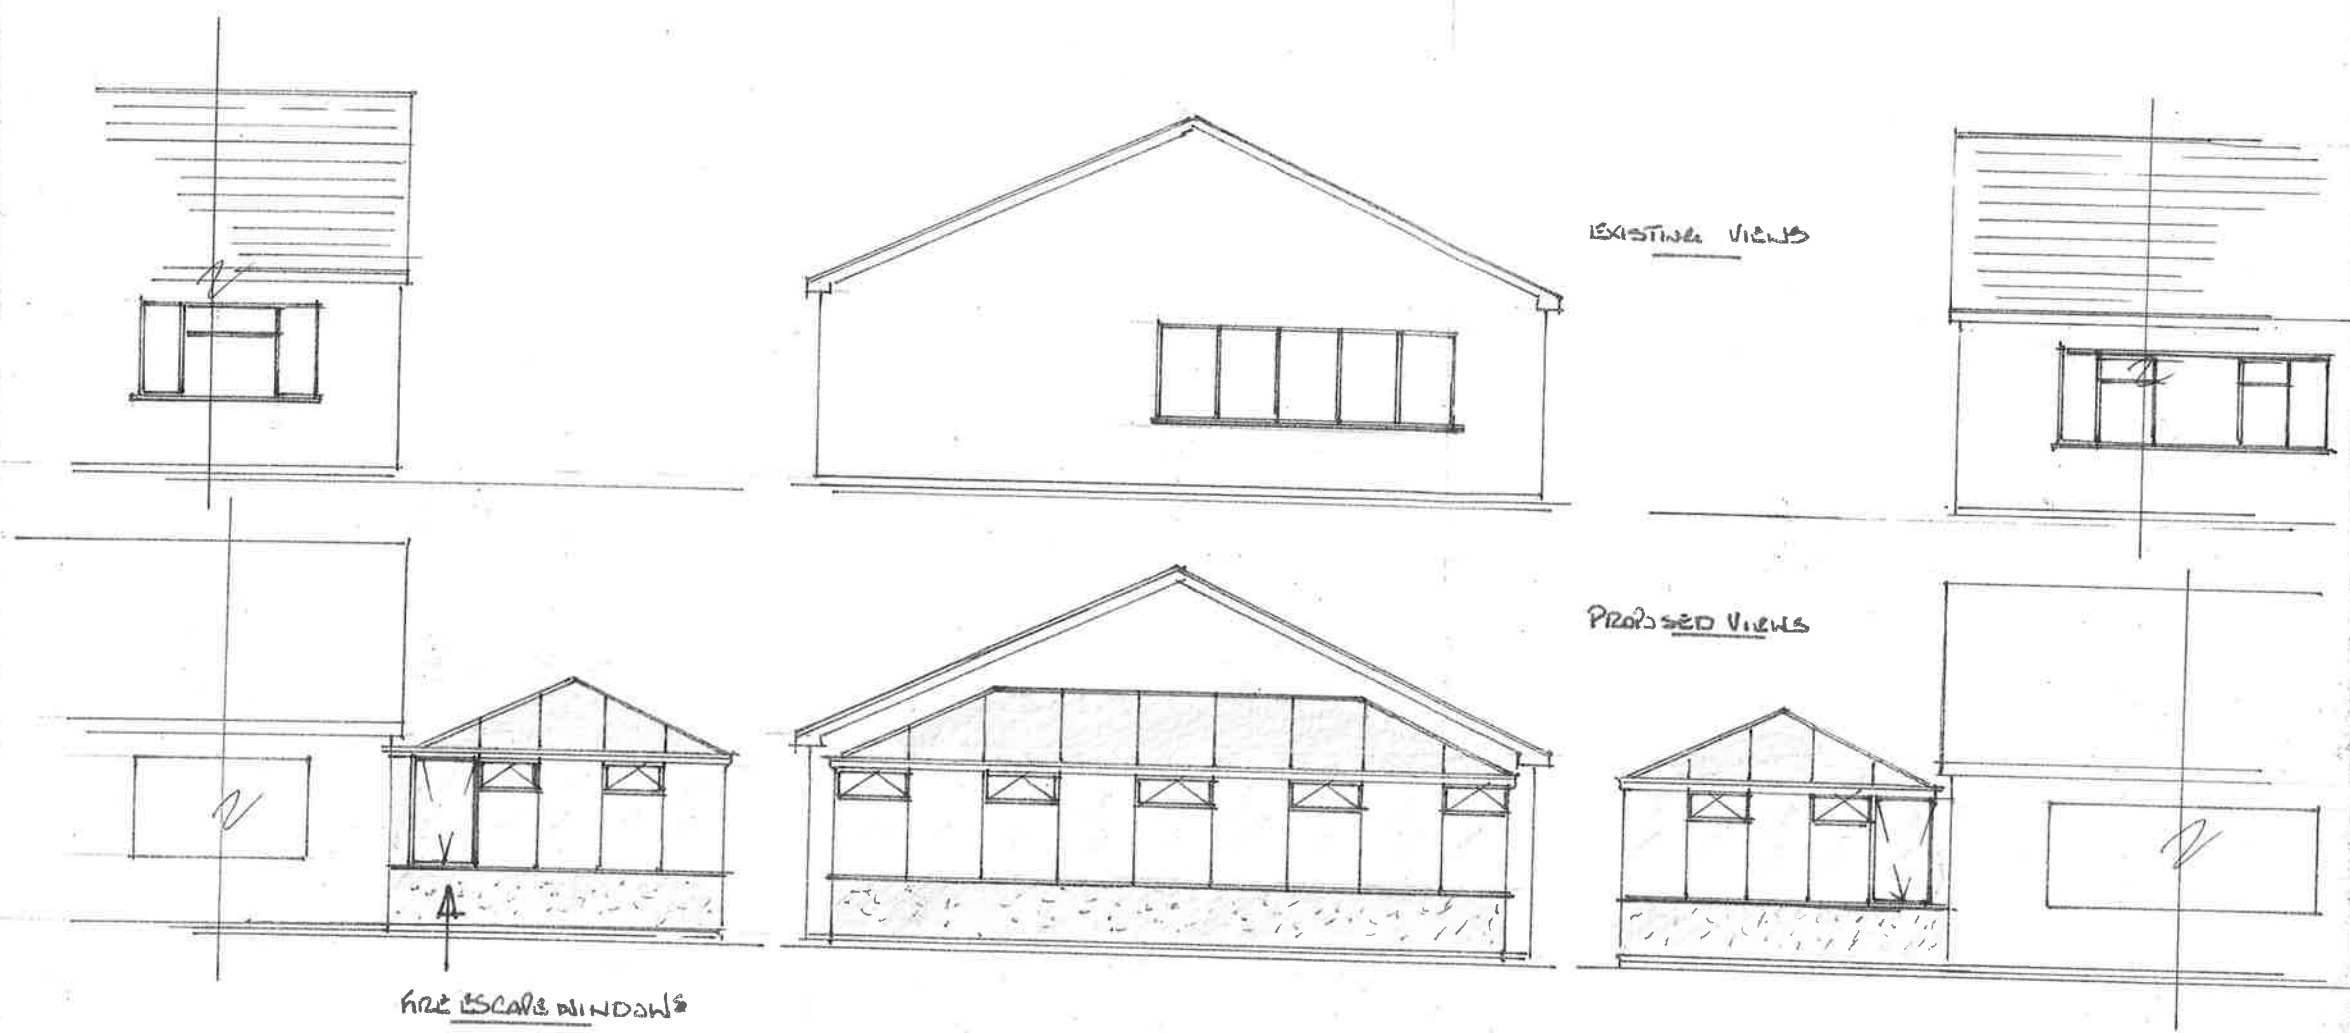

EXISTING VIEWS

PROPOSED VIEWS

FIRE ESCAPE WINDOWS

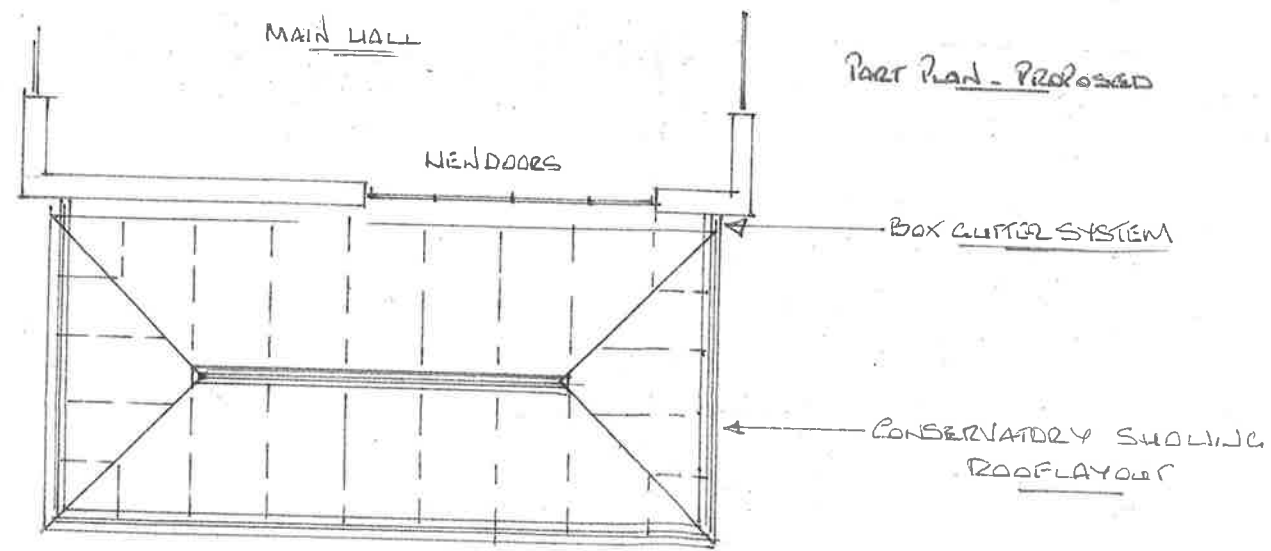


PART PLAN - PROPOSED

MAIN HALL

NEW DOORS

BOX GUTTER SYSTEM

CONSERVATORY SHEDDING ROOFLAYOUT

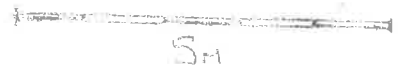

NOTES

FENESTRATION IN WHITE UPVc

ROOF IN BLUE TINTED GLASS UNITS

WALLS IN MATCHING RENDER

PROPERTY ADDRESS: -

TATA STEEL SAILING CLUB

LONGLAND LANE

MARGAM.

DUNRAVEN

Windows - Doors - Conservatories

St Davids House, Heol Mostyn, Village Farm Ind. Est
Pyle, Bridgend, CF33 6BJ

T: 01656 743 572 / 745 035 F: 01656 745 918

Client: LINDA INGRAM.

Job Title: CONSERVATORY! -

Drawing Title: EXISTING & PROPOSED VIEWS

Scale: 1:100 @ A3

Date: APR 2021 Drawn By: P.J.

Drg No: 113 Rev: