


Block Plan:

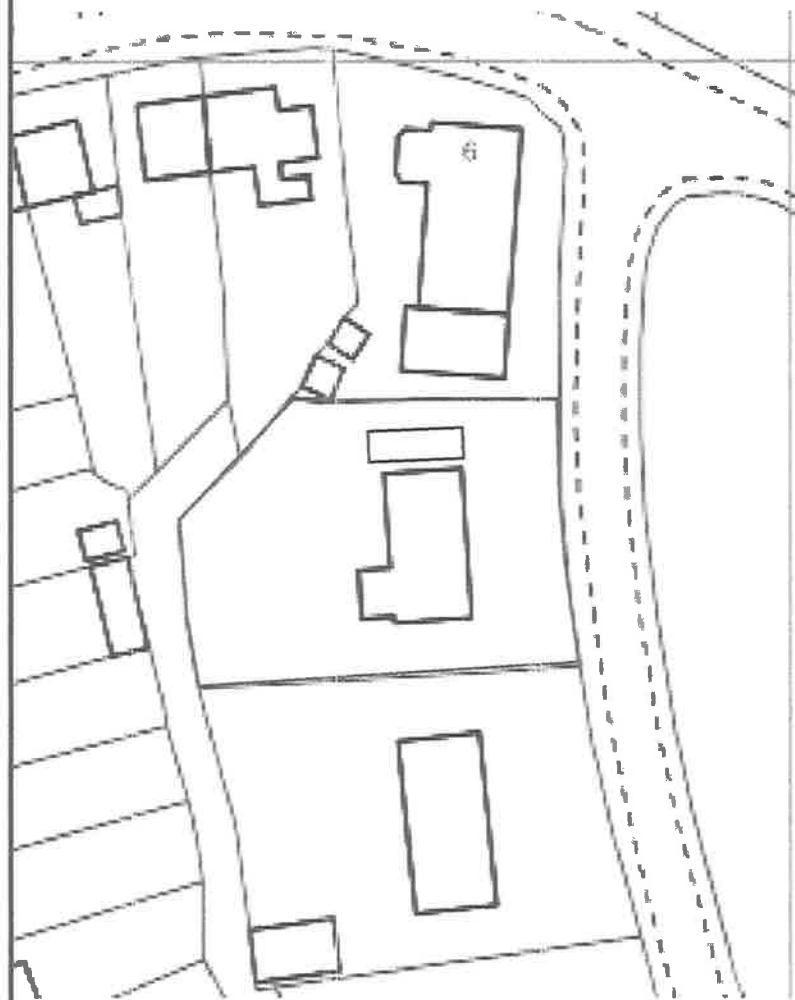


Key:

- Boundary of Property 
- Location of proposed garage. 

Scale 1:500

Location Plan:

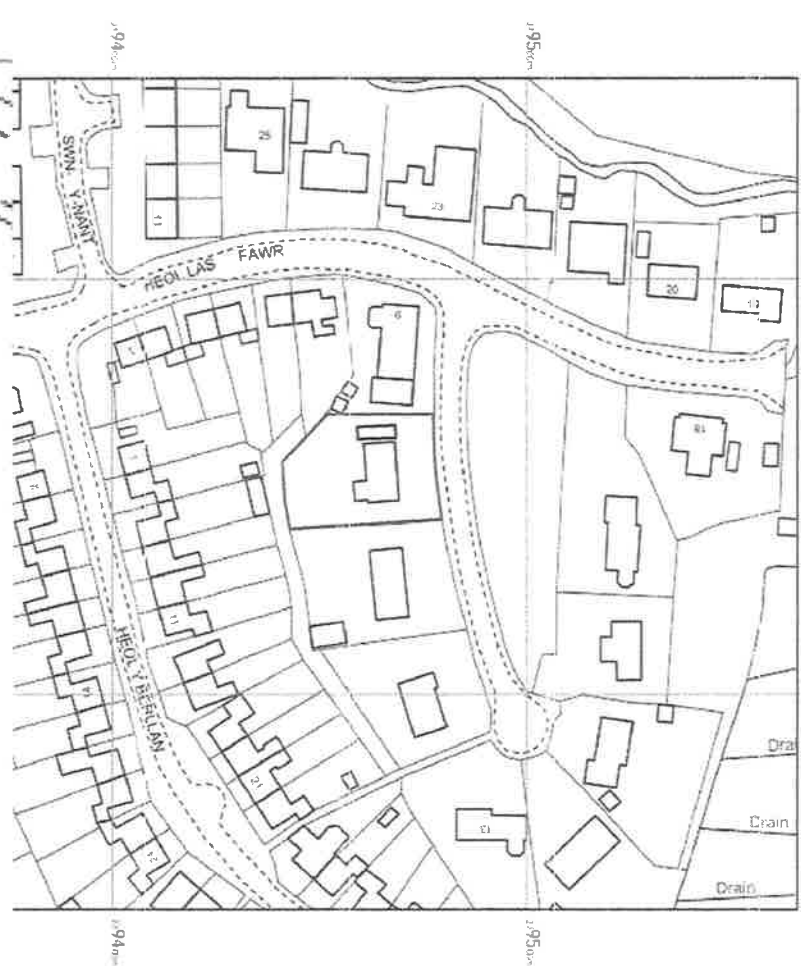

Scale 1:1250

Location:

Client:

Address:

10 Heol Las Fawr
Crynant
Neath
SA108PB

Project:

Re: Additional
Garage Development

Proposal:

Detached Garage.

Drawing:
General
Arrangement
Drawings

Drawn By: GSP

Sheet No: A3 - 1

Ref: Garage 1

Date: 05/03/21

Checked: GSP

Scale: see each layout