


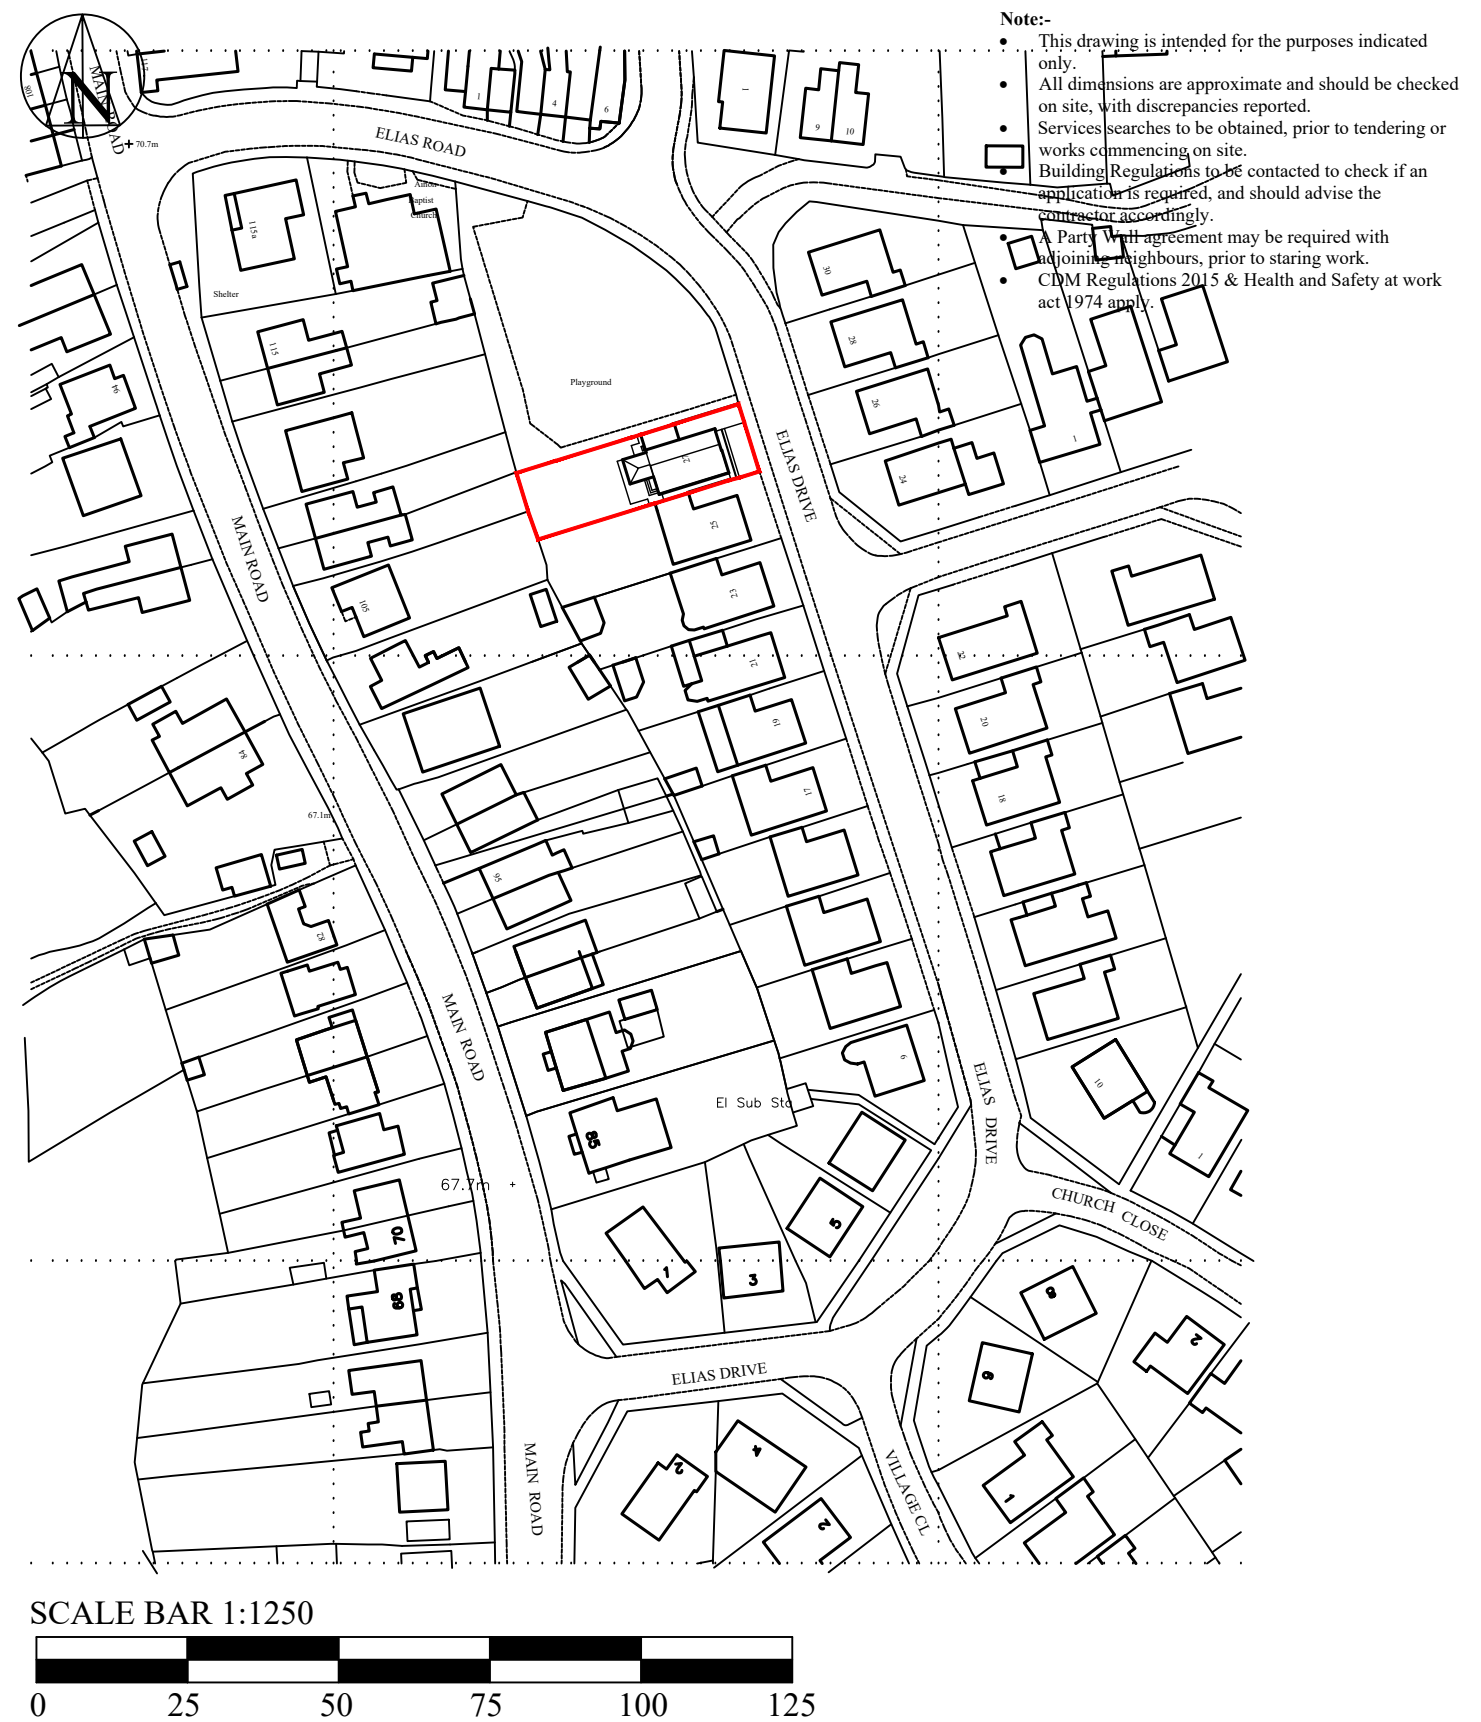

Gary Seymour Drawing Services					☐ ☐ ☐ ☐ ☐
Client:- Mr & Mrs Walters 27, Elias Drive, Bryncoch, Neath. SA10 7TG		Job Title :- Proposed dormer extension to 27, Elias Drive, Bryncoch, Neath. SA10 7TG		Dwg Title:- Site Location and Block Plans	
Scale:- 1:1250 & 1:500	Date :- April 2021	Stage :- Planning	Dwg No.- 1183-P01	Rev.:-	A3

10, Wellfield, Melincourt, Neath. SA11 4AU. Mob.-: 07846 715003 Email.-: garyjseymour@gmail.com