



Plan view of wall (1/100)

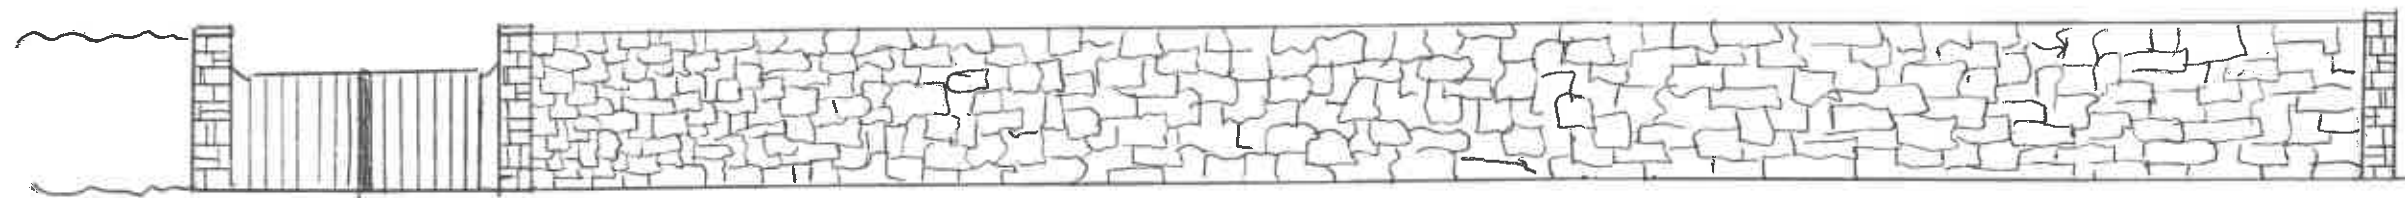

Elevational view of wall (1/100)

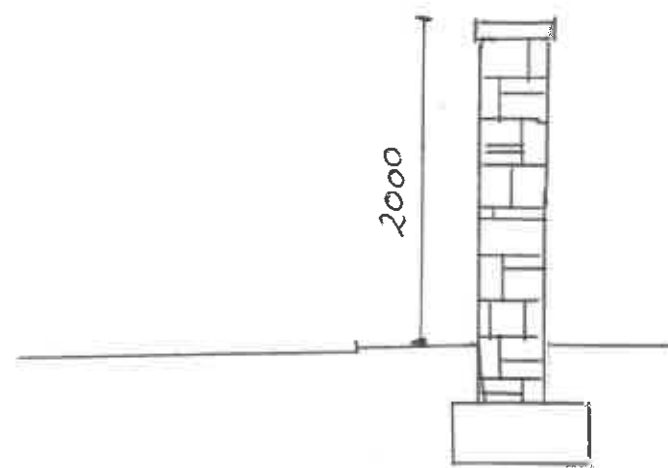

Section of wall (1/50)

Boundary Wall Details

Drawing No: 161/01