
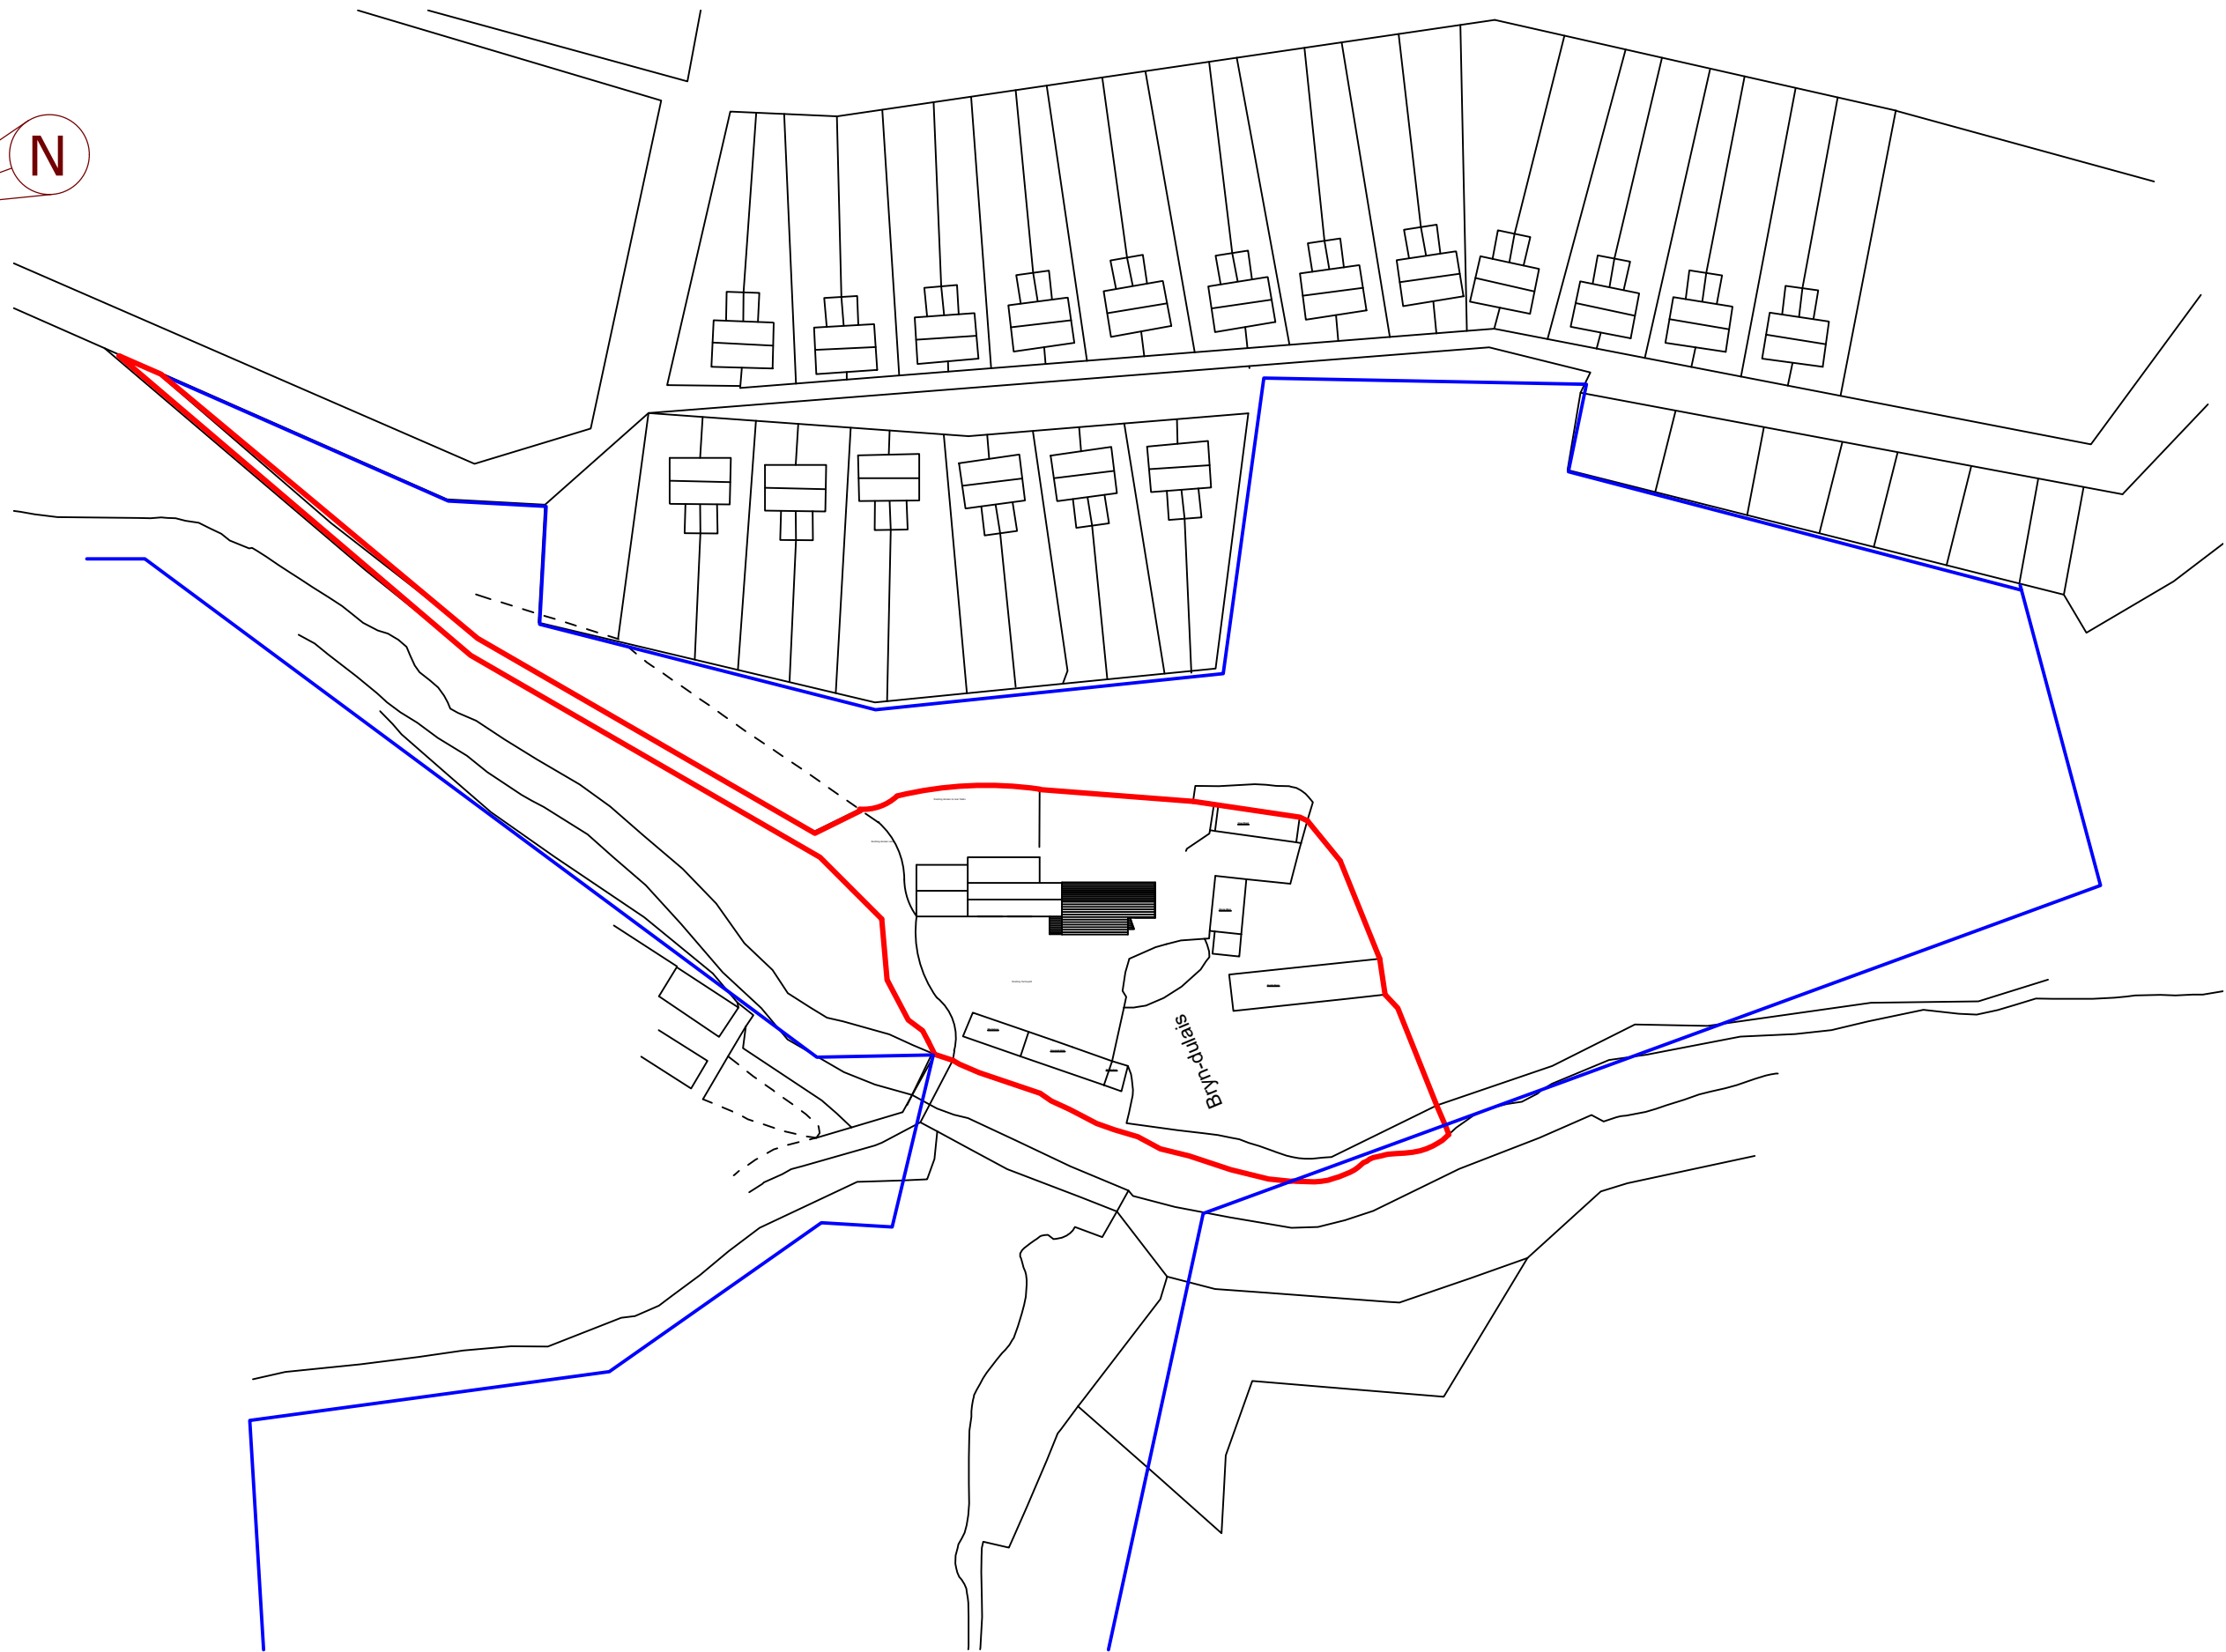


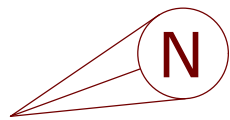

CLIENT:	PROJECT ADDRESS:	PROJECT TITLE:	SHEET TITLE::	Date May 2021	Project number DG 12/2020.01	Scale (@ A3) 1 : 1250
Miss M Maidment	Bryndulais Farm Seven Sisters	Dormer Extension to Rear	Location Plan 1:1250	Drawn by Emmajane	DRWAING NUMBER A001	REV
				Checked by G Perkins		