
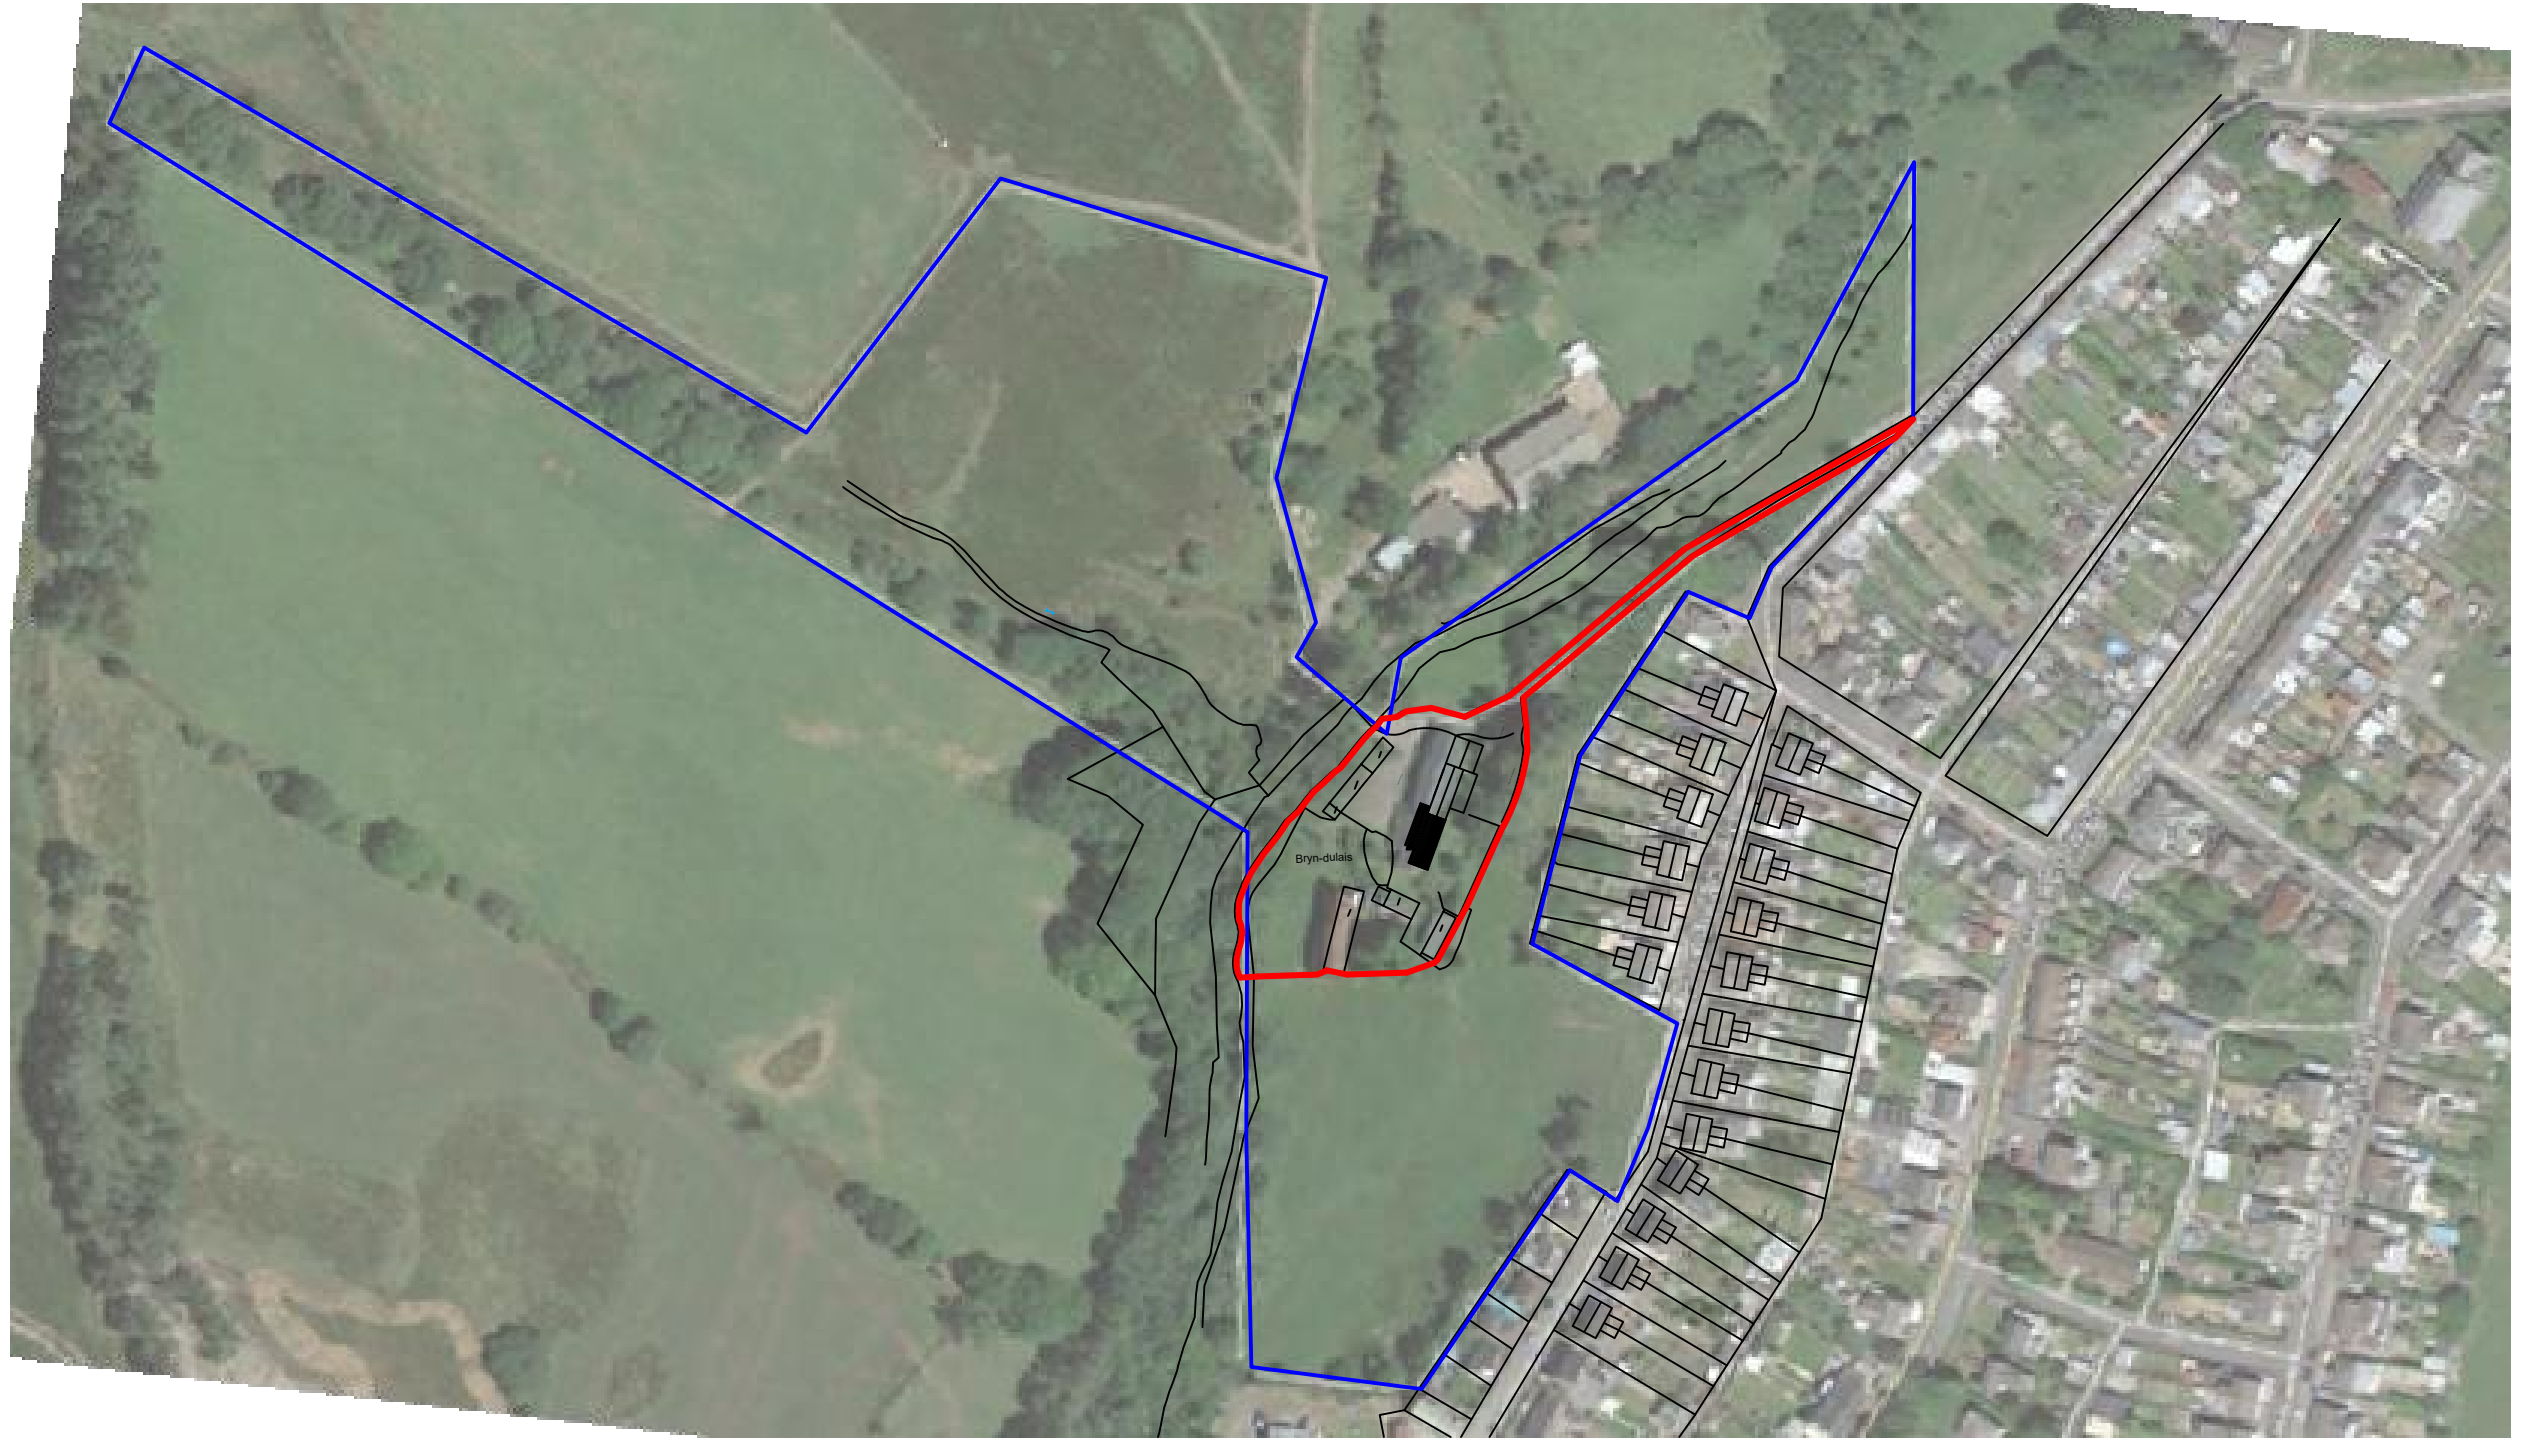


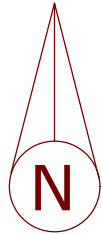

|                                |                                                          |                                                |                                           |                         |                                 |                          |
|--------------------------------|----------------------------------------------------------|------------------------------------------------|-------------------------------------------|-------------------------|---------------------------------|--------------------------|
| CLIENT:<br><br>Miss M Maidment | PROJECT ADDRESS:<br><br>Bryndulais Farm<br>Seven Sisters | PROJECT TITLE:<br><br>Dormer Extension to Rear | SHEET TITLE::<br><br>Location Plan 1:2500 | Date<br>May 2021        | Project number<br>DG 12/2020.01 | Scale (@ A3)<br>1 : 2500 |
|                                |                                                          |                                                |                                           | Drawn by<br>Emmajane    | DRWAING NUMBER<br><br>A001      | REV                      |
|                                |                                                          |                                                |                                           | Checked by<br>G Perkins |                                 |                          |