

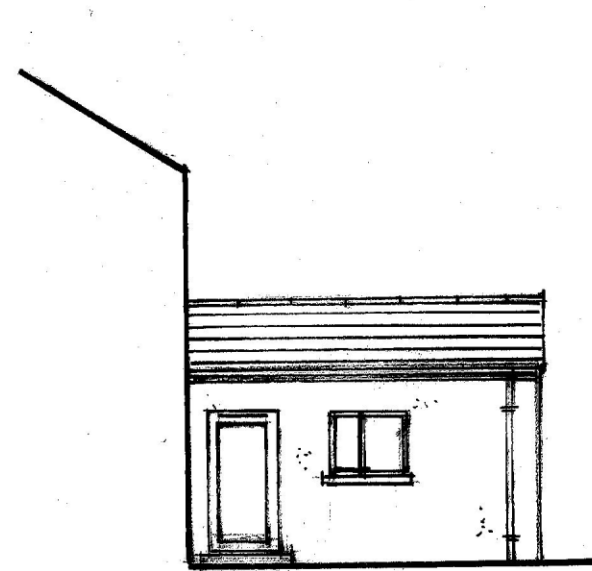



Superseded

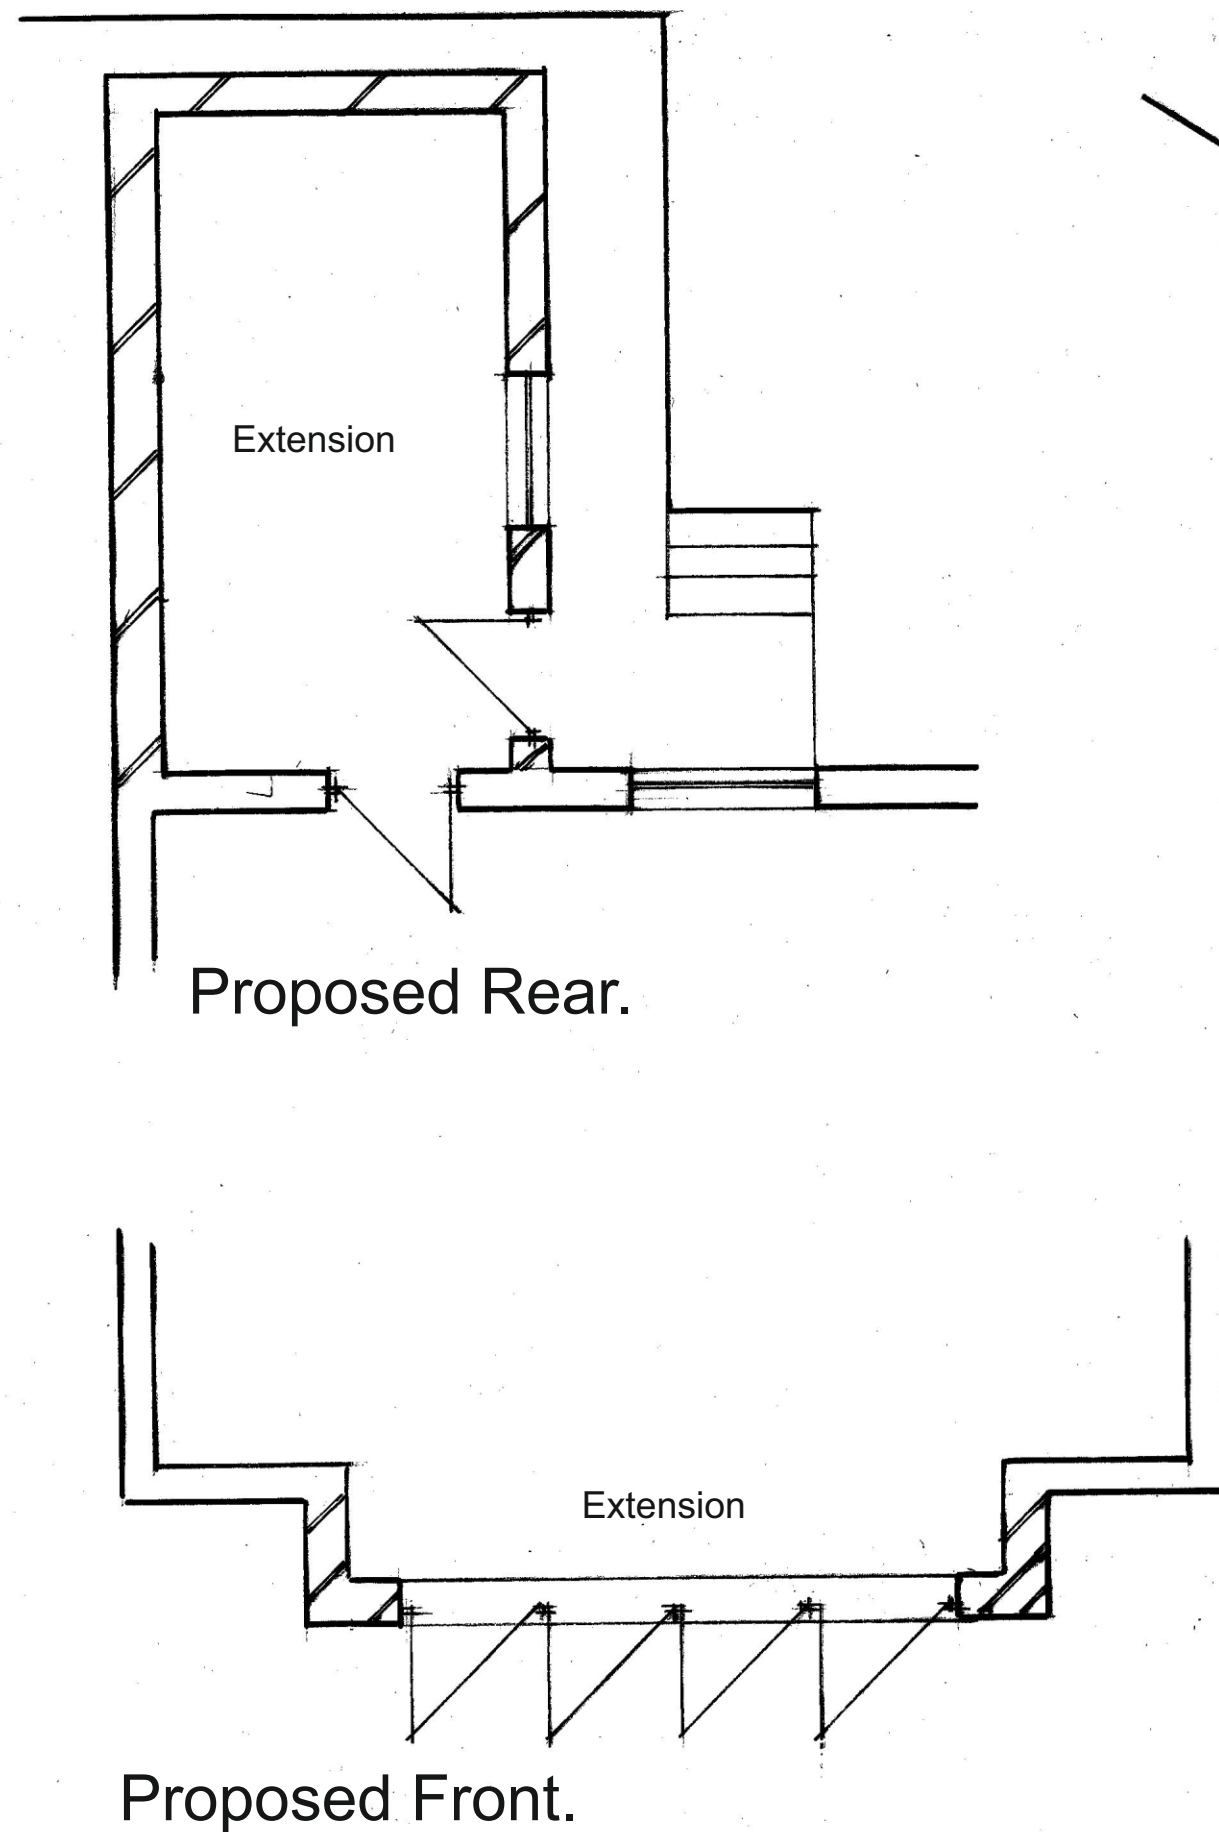


Proposed South East

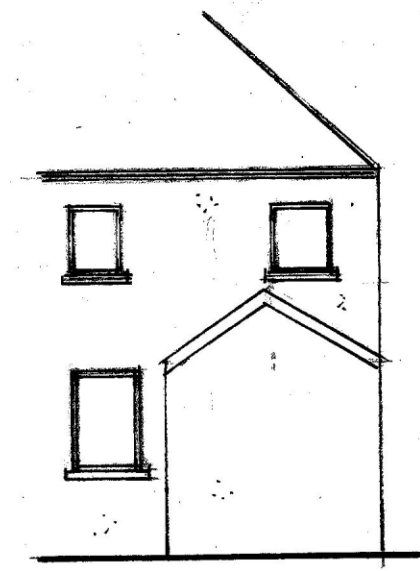


Proposed North East

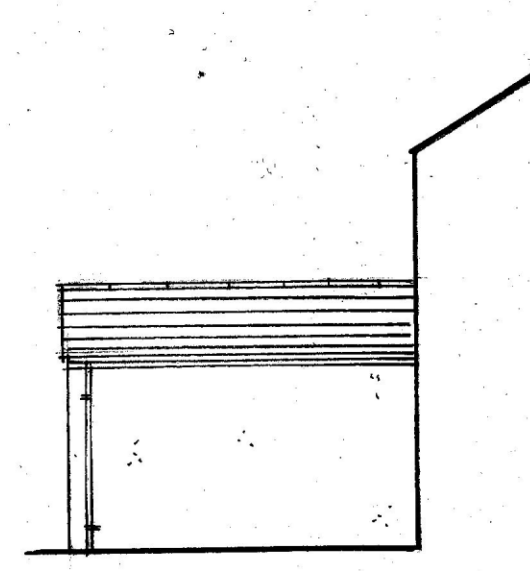


Proposed North West

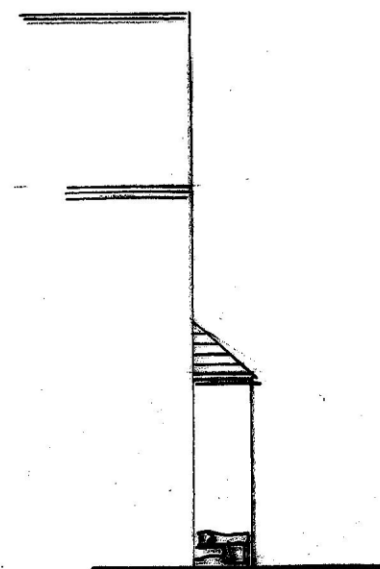

Proposed North West

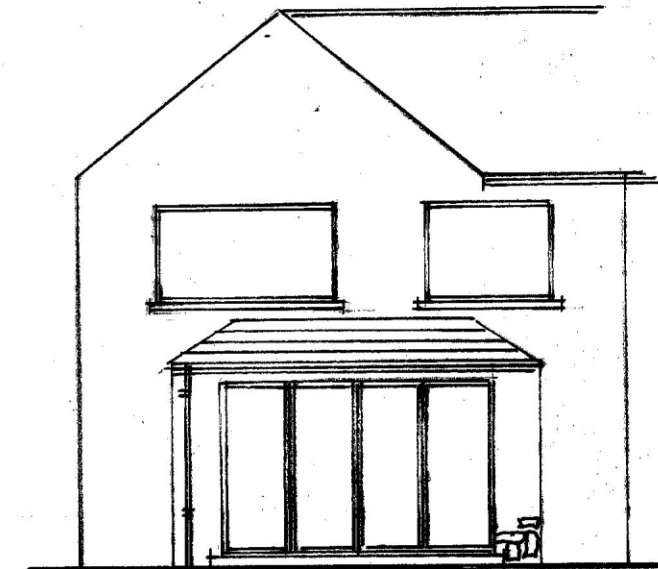

Proposed South West

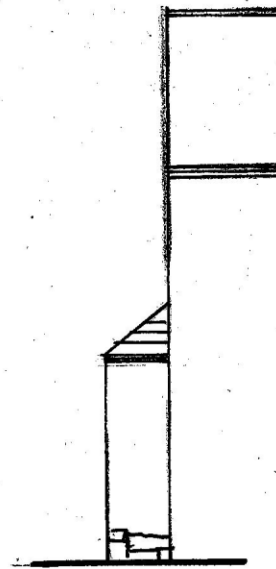

Proposed South East

External Materials:

Front walls - stone work to match existing
Rear Walls - spar dash to match existing
Roof - slates to match existing
RWG - white Upvc to match existing
Windows - white Upvc to match existing
Door - White Upvc to match existing

Ron Bagshaw & Associates Ltd.
Architectural Design & Planning Consultants

Drawing No: DJ/2021/02

Scales: 1:100 & 1:50 @ A3

Date: April 2021

Notes/Revisions

Proposal: Front and Rear Extensions.

Location: 16 Old Road, Baglan, Port Talbot SA12 8TT.

Client: Mr David Jones - same address.

Title: Proposed Front and Rear Extensions.



Wood Field House
1b Rosser Terrace
Cilfrew
Neath, SA10 8LH

Contact Details -
01639 632822 (Office)
07870 863859 (Mobile)
mail@ronbagshaw.co.uk