

Superseded


Ron Bagshaw & Associates Ltd.
Architectural Design & Planning Consultants

Wood Field House
1b Rosser Terrace
Cilfrew
Neath, SA10 8LH

Contact Details -
01639 632822 (Office)
07870 863859 (Mobile)
mail@ronbagshaw.co.uk



16. Old Road, Baglan, Neath Port Talbot, SA12 8TT

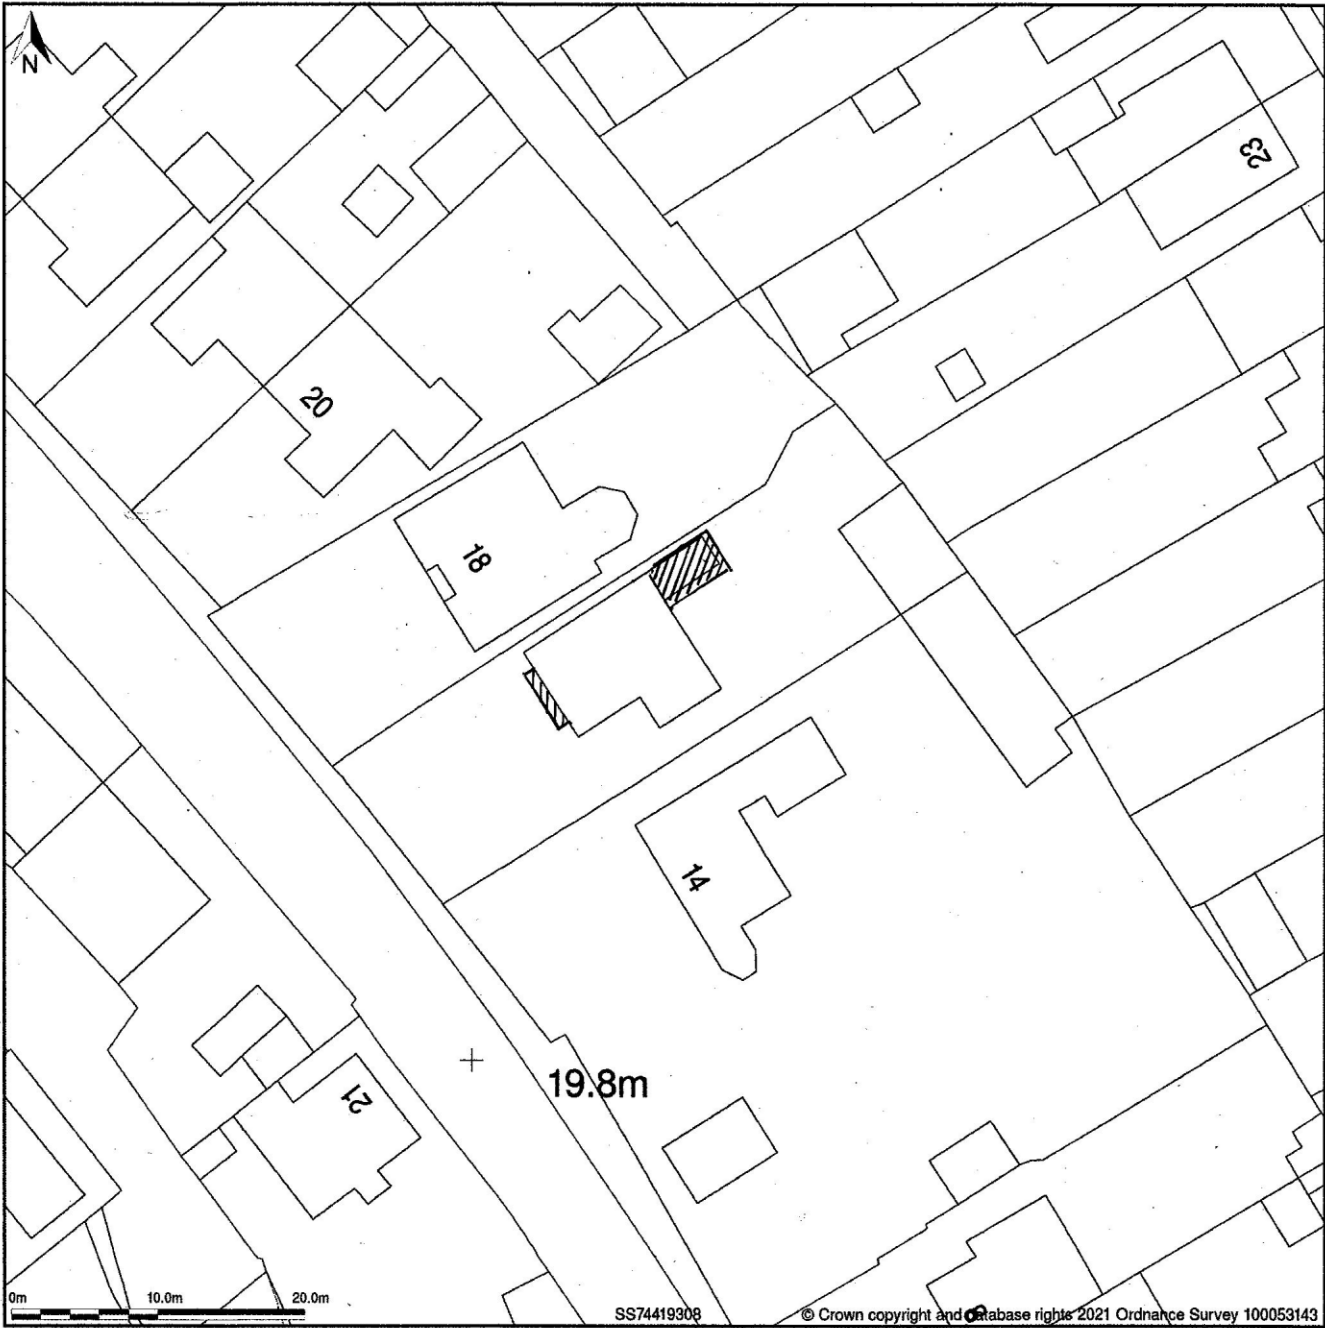

Block Plan shows area bounded by: 274373.97, 193039.98 274463.97, 193129.98 (at a scale of 1:500), OSGridRef: SS74419308. The representation of a road, track or path is no evidence of a right of way. The representation of features as lines is no evidence of a property boundary.

Produced on 29th Apr 2021 from the Ordnance Survey National Geographic Database and incorporating surveyed revision available at this date. Reproduction in whole or in part without the prior permission of Ordnance Survey. © Crown copyright 2021. Supplied by www.buyaplan.co.uk a licensed Ordnance Survey partner (100053143). Unique plan reference: 100053143

Ordnance Survey and the OS Symbol are registered trademarks of Ordnance Survey, the national mapping agency of Great Britain. Buy A Plan logo, pdf design and the www.buyaplan.co.uk website are Copyright © Ron Bagshaw Ltd 2021



Drawing No:DJ/2021/06
Scale: 1:500 @ A4
Date: April 2021.

Proposal: Front and Rear Extensions.
Location: 16 Old Road, Baglan, Port Talbot SA12 8TT.
Client: Mr David Jones - same address
Title: Proposed Block Plan.