


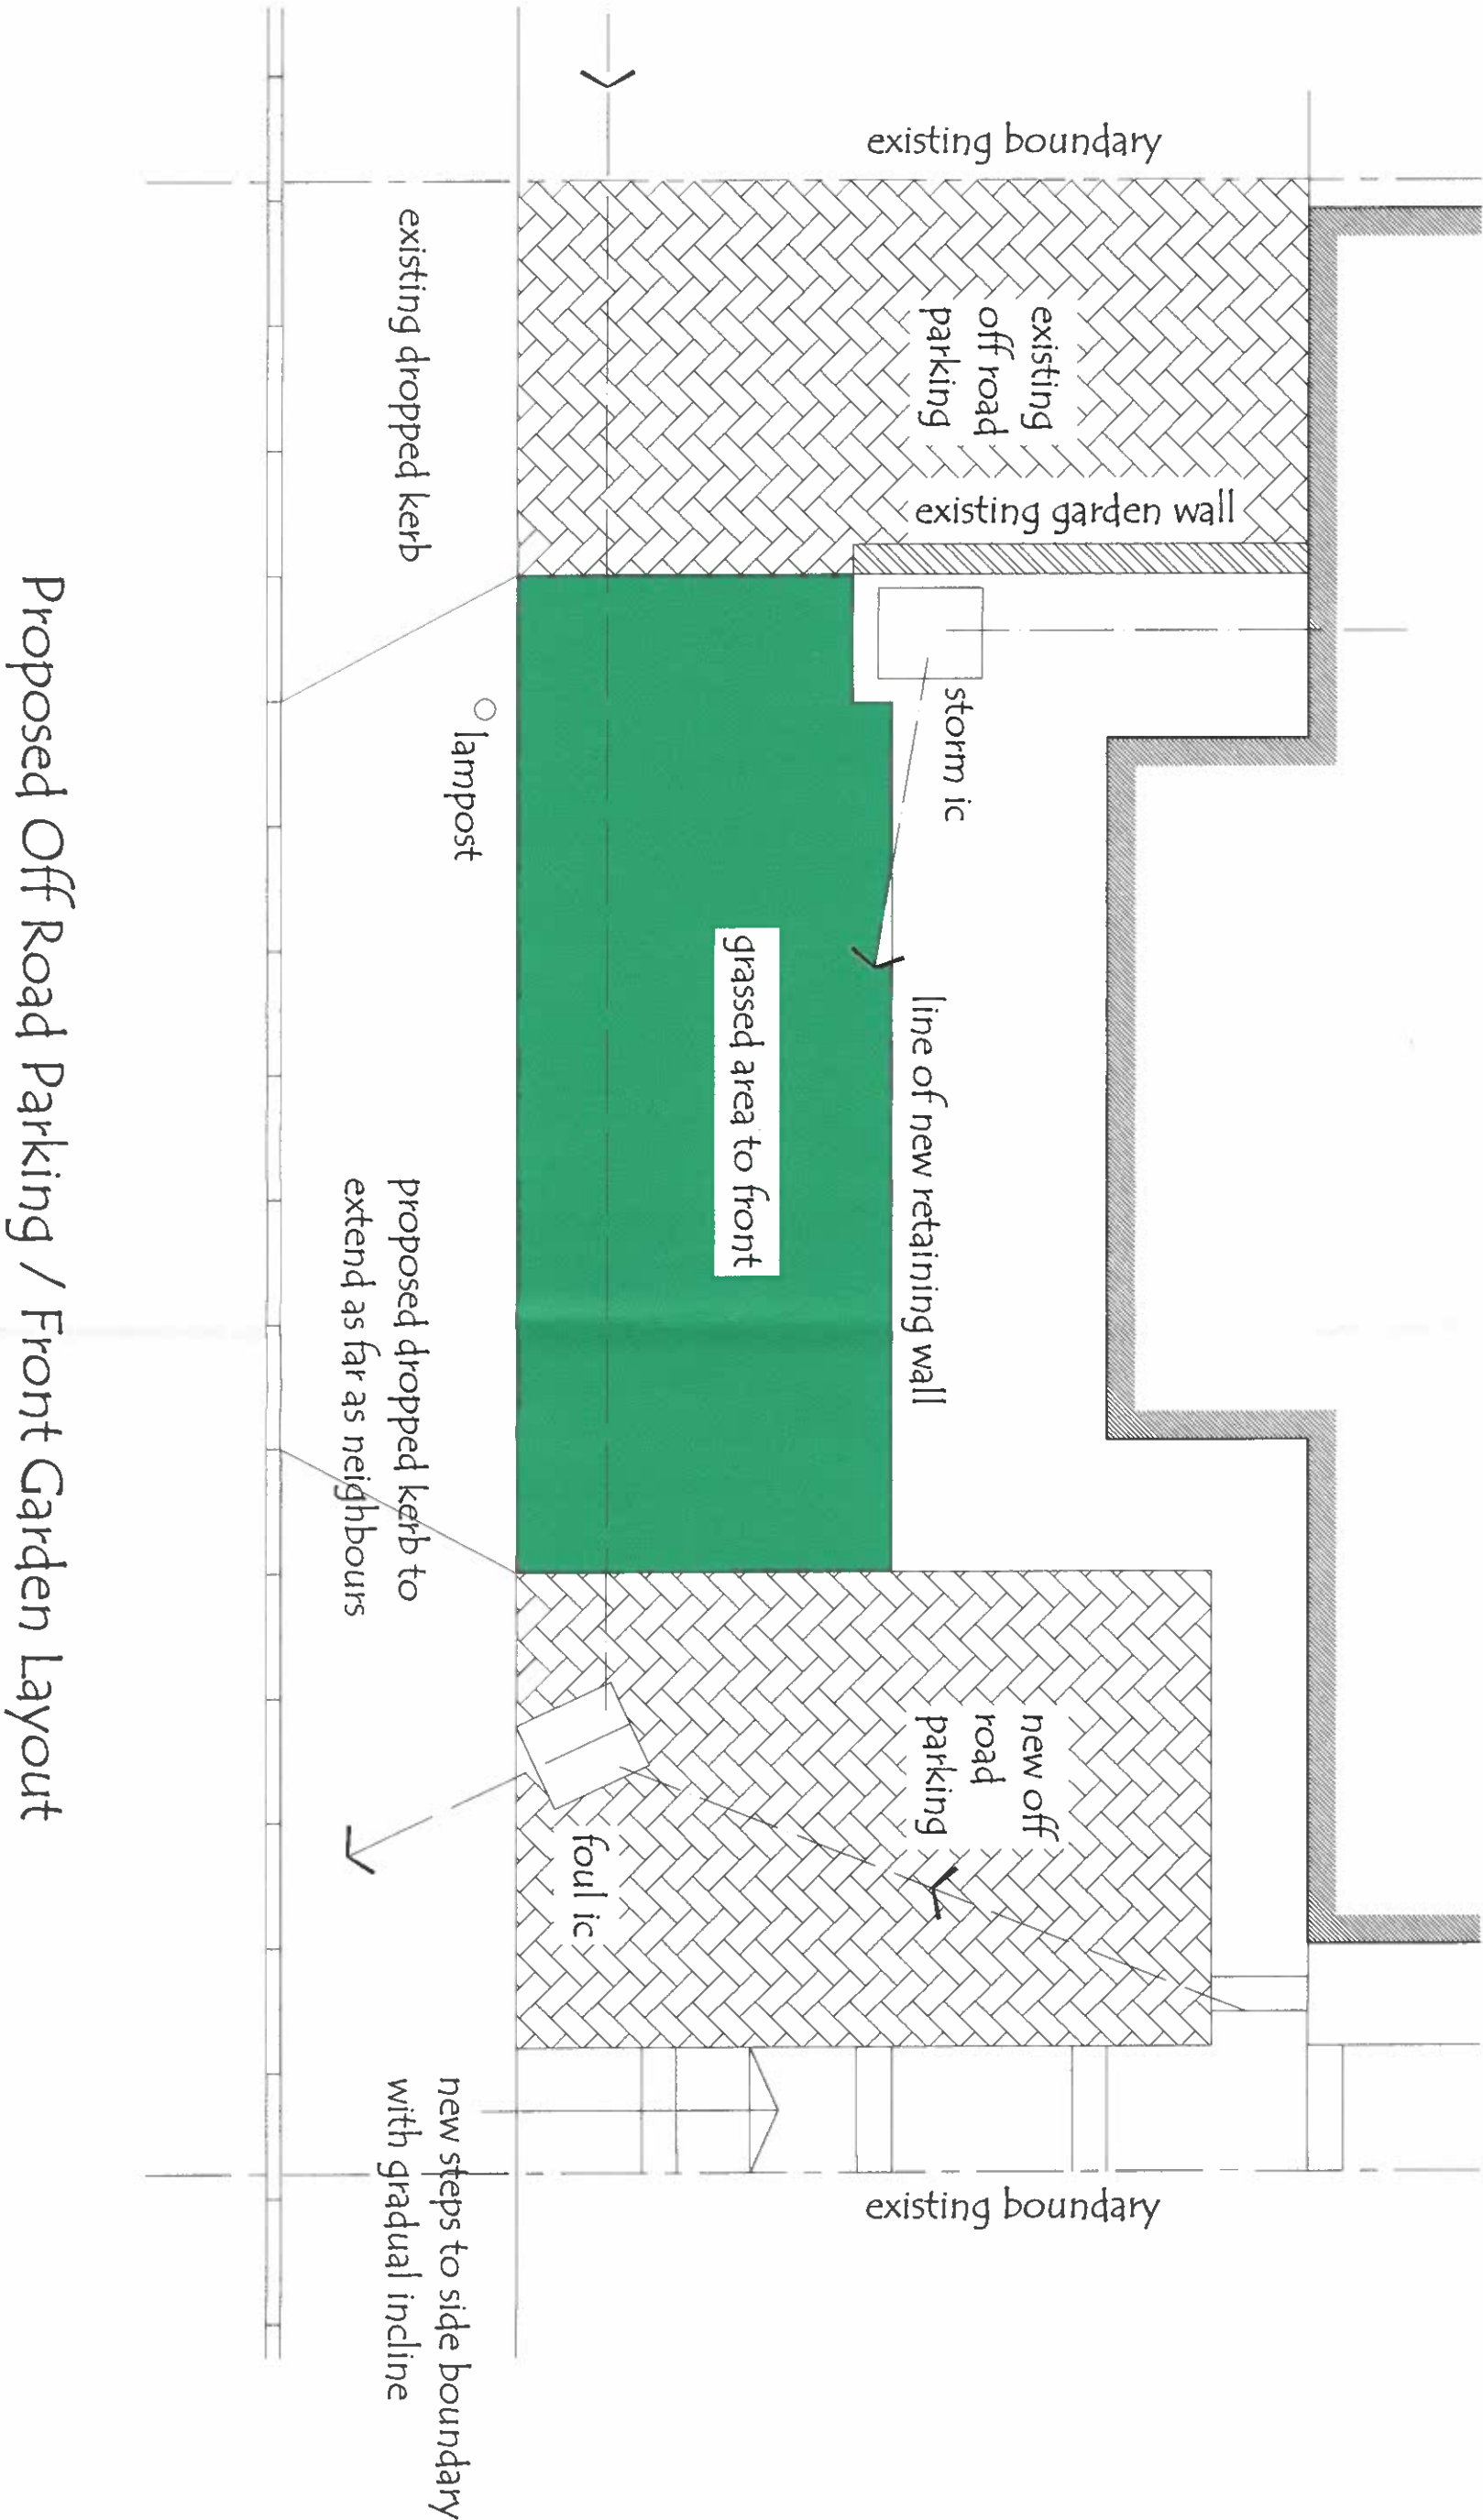

Proposed Off Road Parking / Front Garden Layout

Rev. A - amended to suit planning department directive 26/04/21

|        |         |             |                |   |
|--------|---------|-------------|----------------|---|
| Client | Project | Drawn       |                |   |
|        |         | Date        | March '21      |   |
|        |         | Scale       | 1 : 50         |   |
|        |         | Drawing No. | 2021 / 01 / 05 | A |

Mr. D. Binding

Proposed Single Storey Side Extension at : 70 Greenwood Drive, Cimla, Neath.