



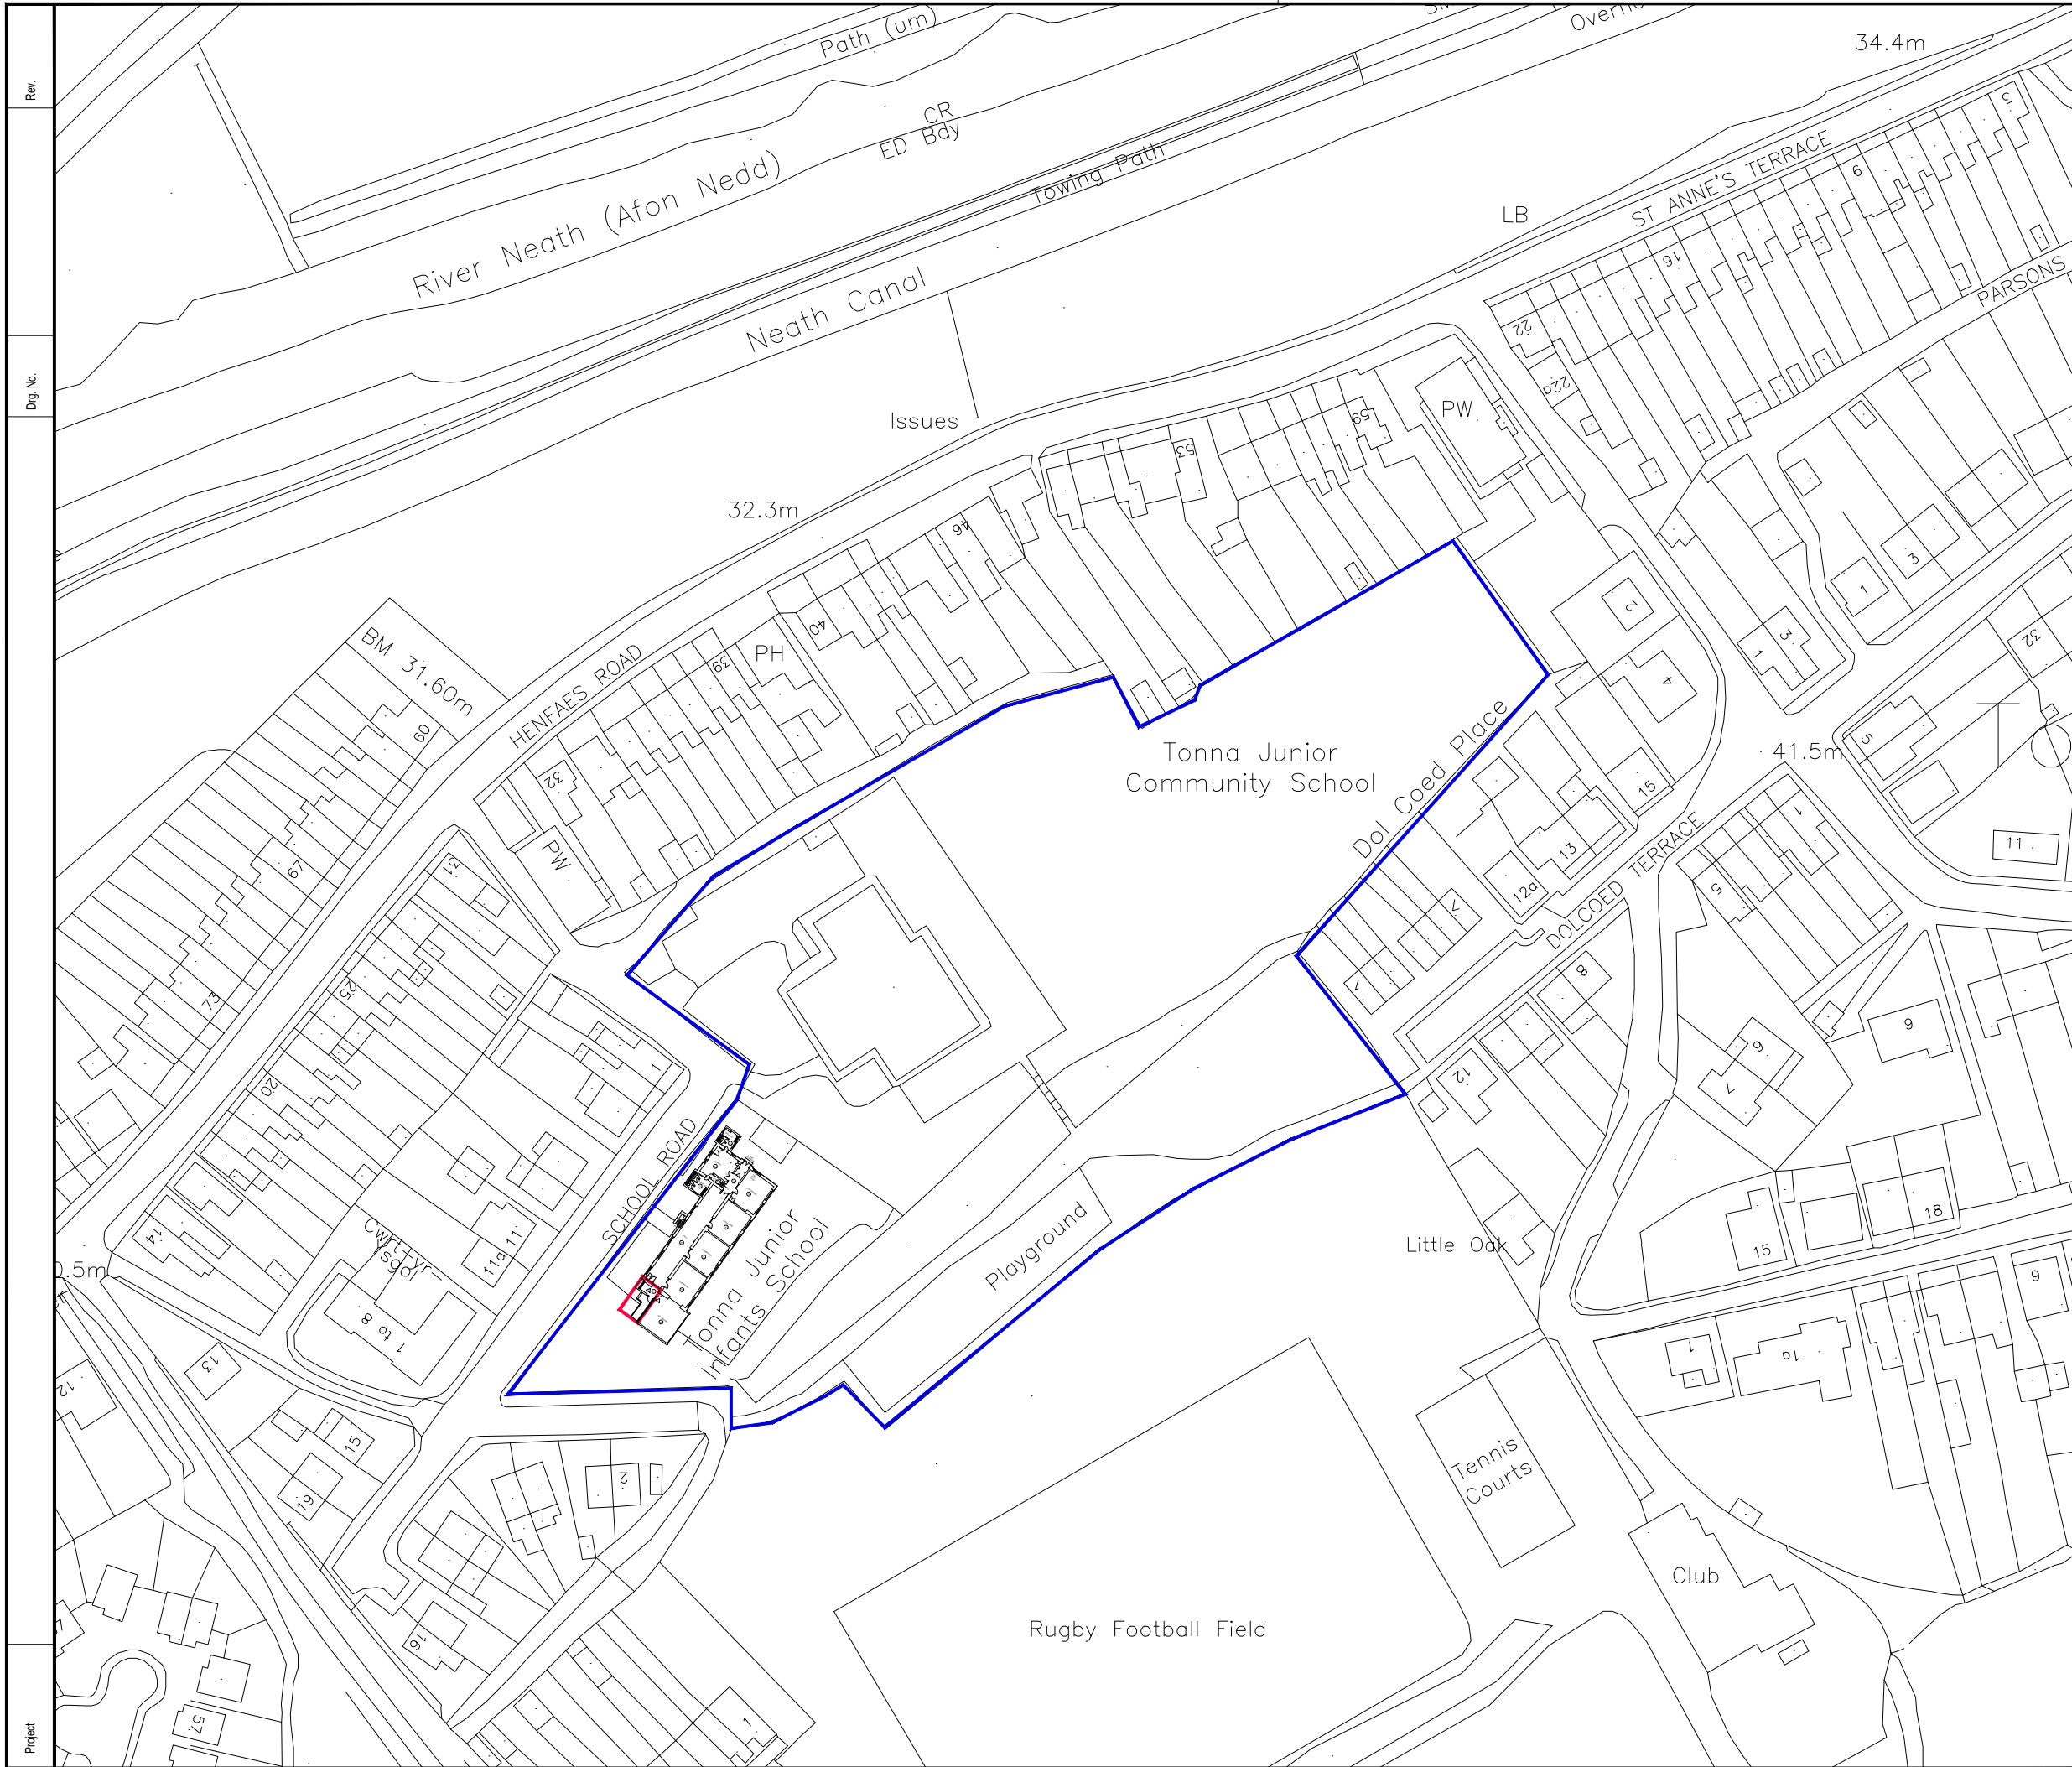

NOTES

1. All dimensions in millimetres unless otherwise stated.

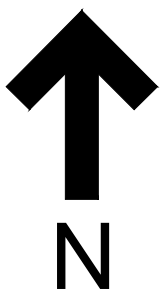

Rev	Details	Dr	Ch	Apr	Date



Neath Port Talbot
Castell-nedd Port Talbot
County Borough Council Cyngor Bwrdeistref Sirol
Making a difference Gwahaniaeth er gwell

PROPERTY & REGENERATION
Nicola Pearce BSc(Hons) DipTP MRTPI
DIRECTOR OF ENVIRONMENT AND REGENERATION
THE QUAYS, BRUNEL WAY
BAGLAN ENERGY PARK SA11 2GG
www.npt.gov.uk

Project

Tonnau Primary School
Proposed Toilet Extension
for Nursery / Reception

Drawing Title

Location Plan

File No.		Property Ref. No.			
<u>Drawn</u>	J.Hughes	<u>Checked</u>	J.Davies	<u>Approved</u>	J.Davies
<u>Date</u>	May'21	<u>Date</u>	May'21	<u>Date</u>	May'21
<u>Scales</u>	1:1250				
<u>Drawing No.</u>	A1216/04				<u>Rev.</u>