



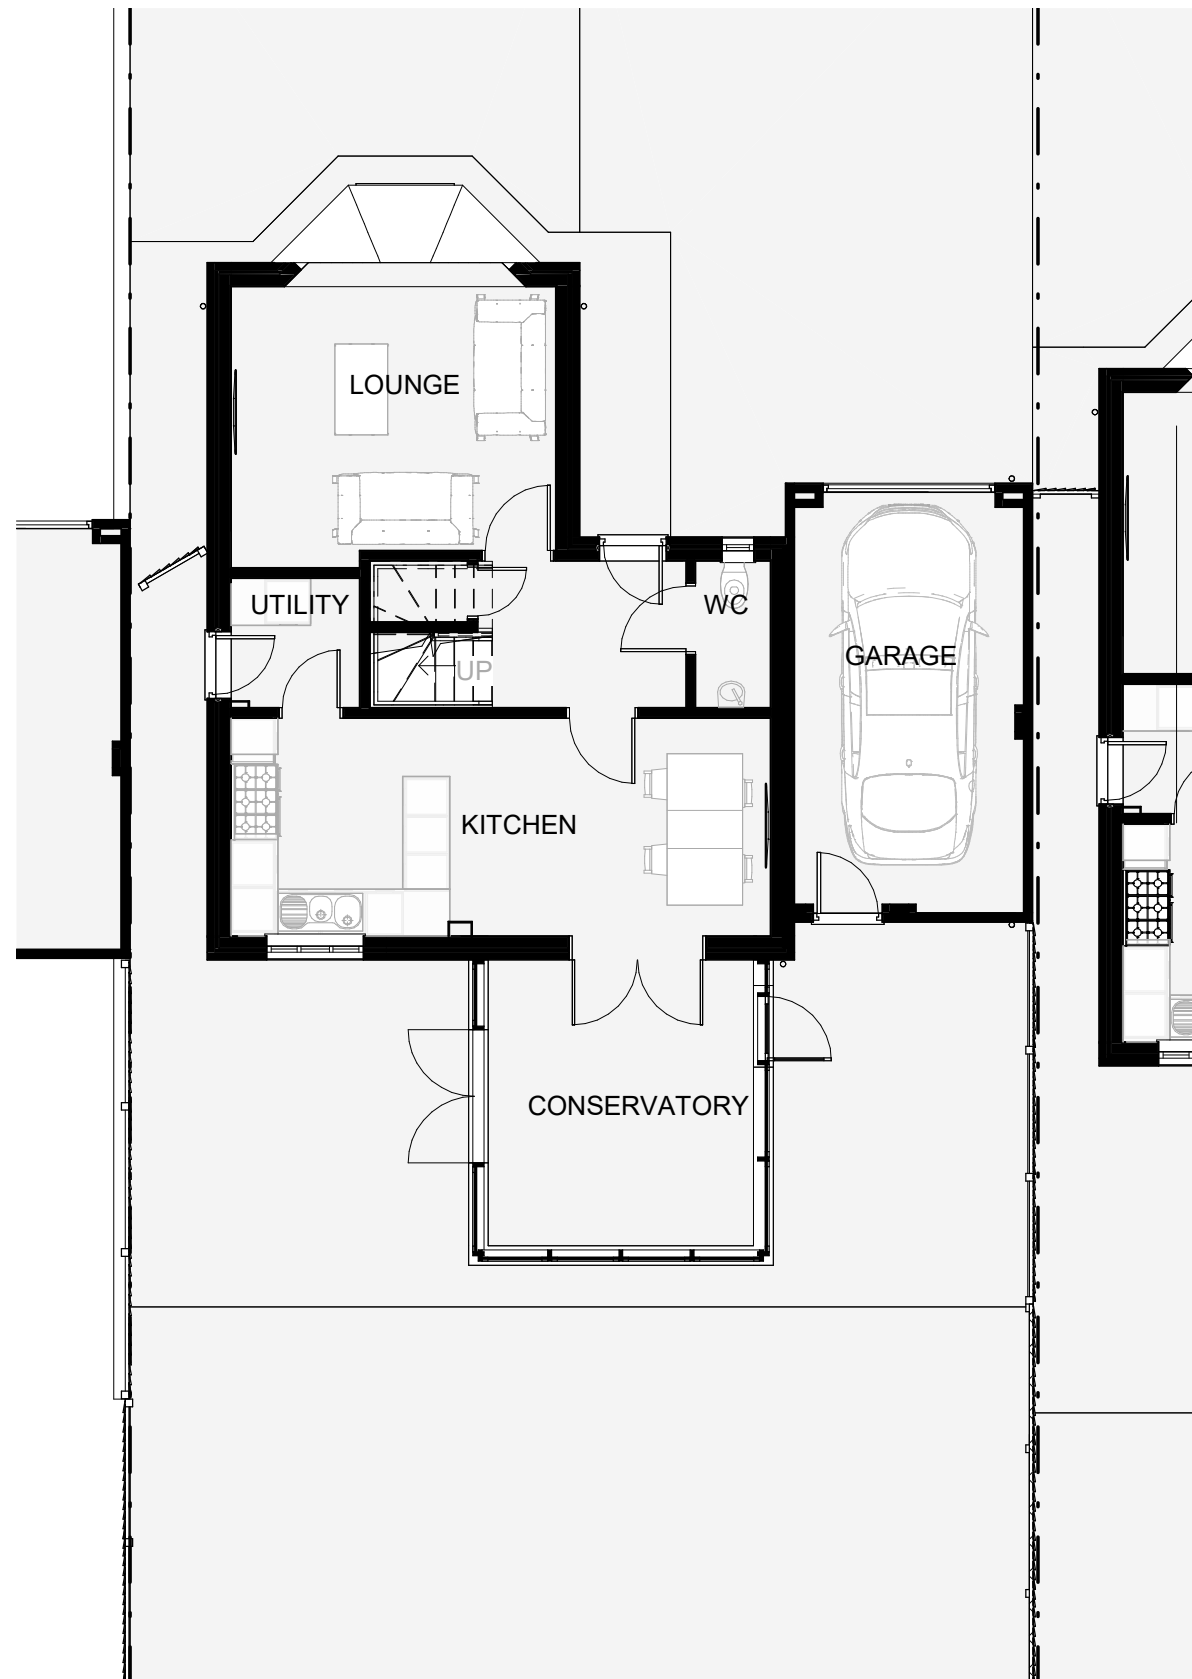

GROUND FLOOR - EXISTING

1 : 100

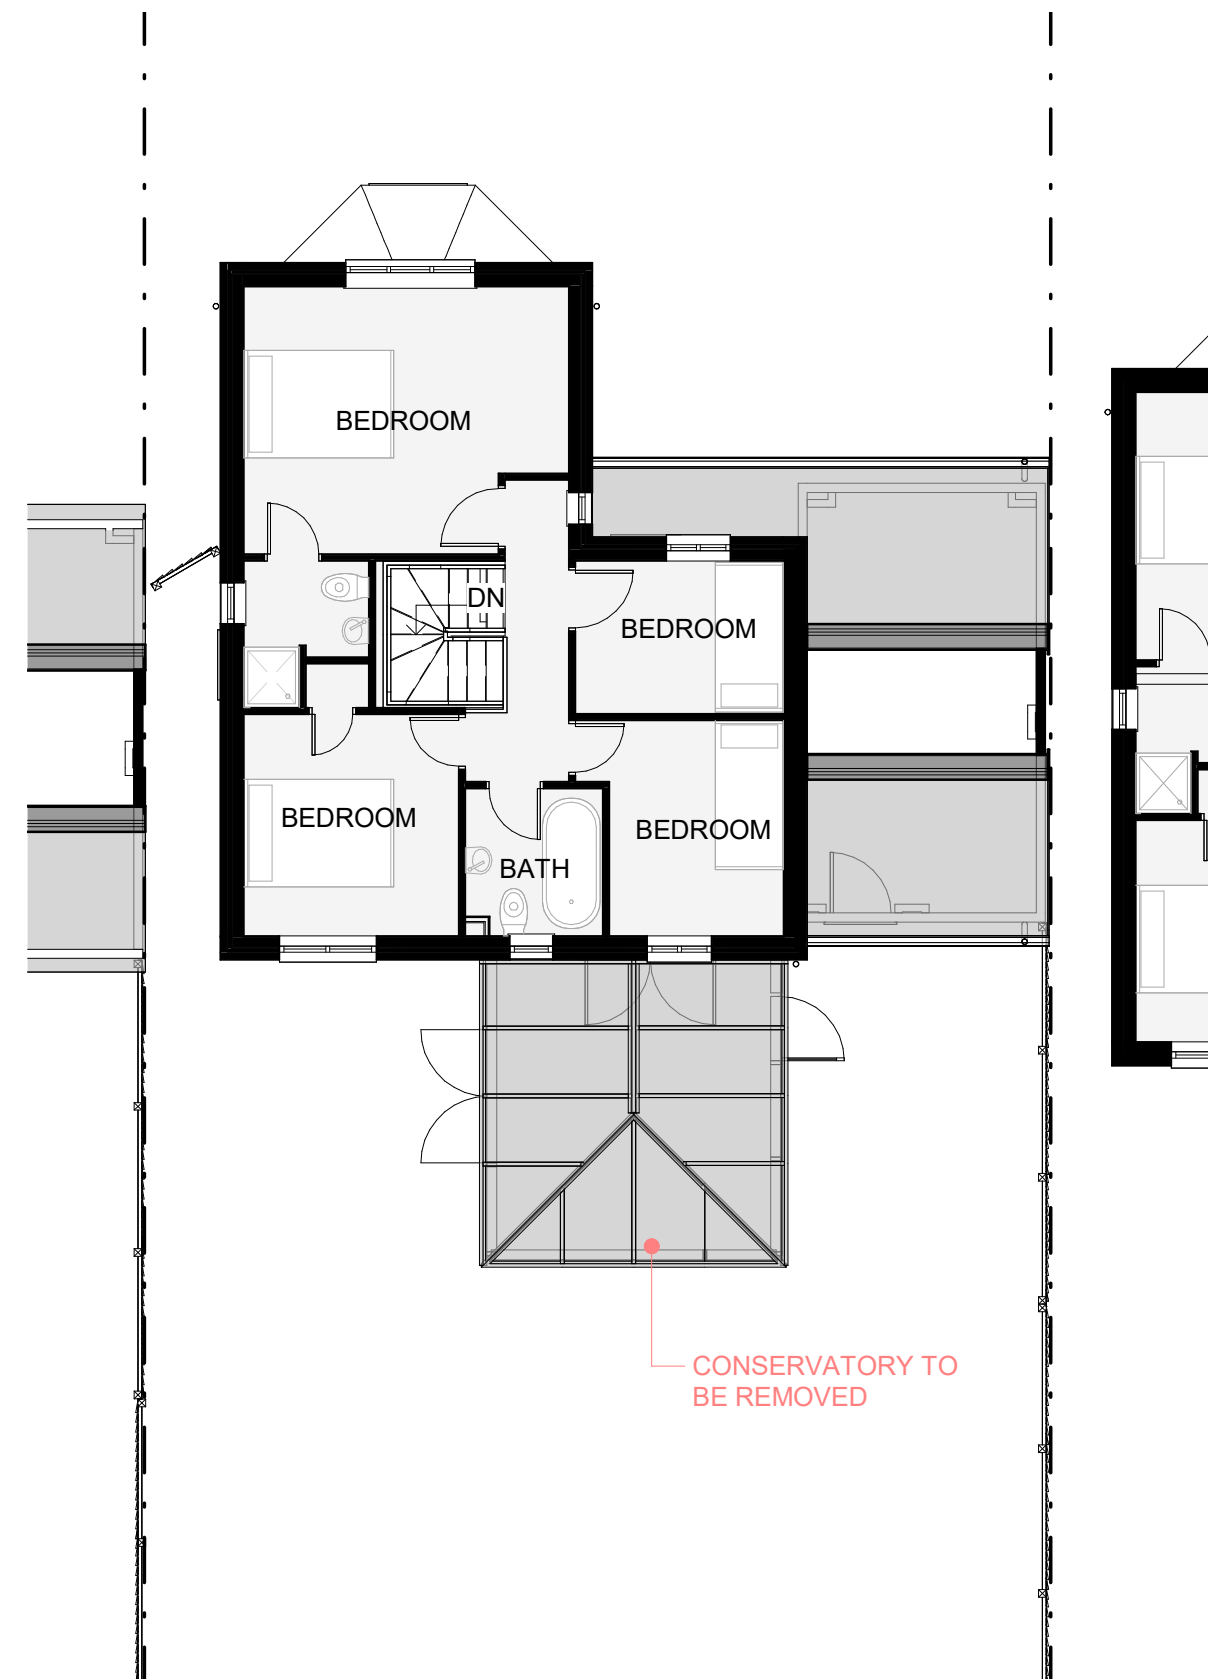

FIRST FLOOR - EXISTING

1 : 100