



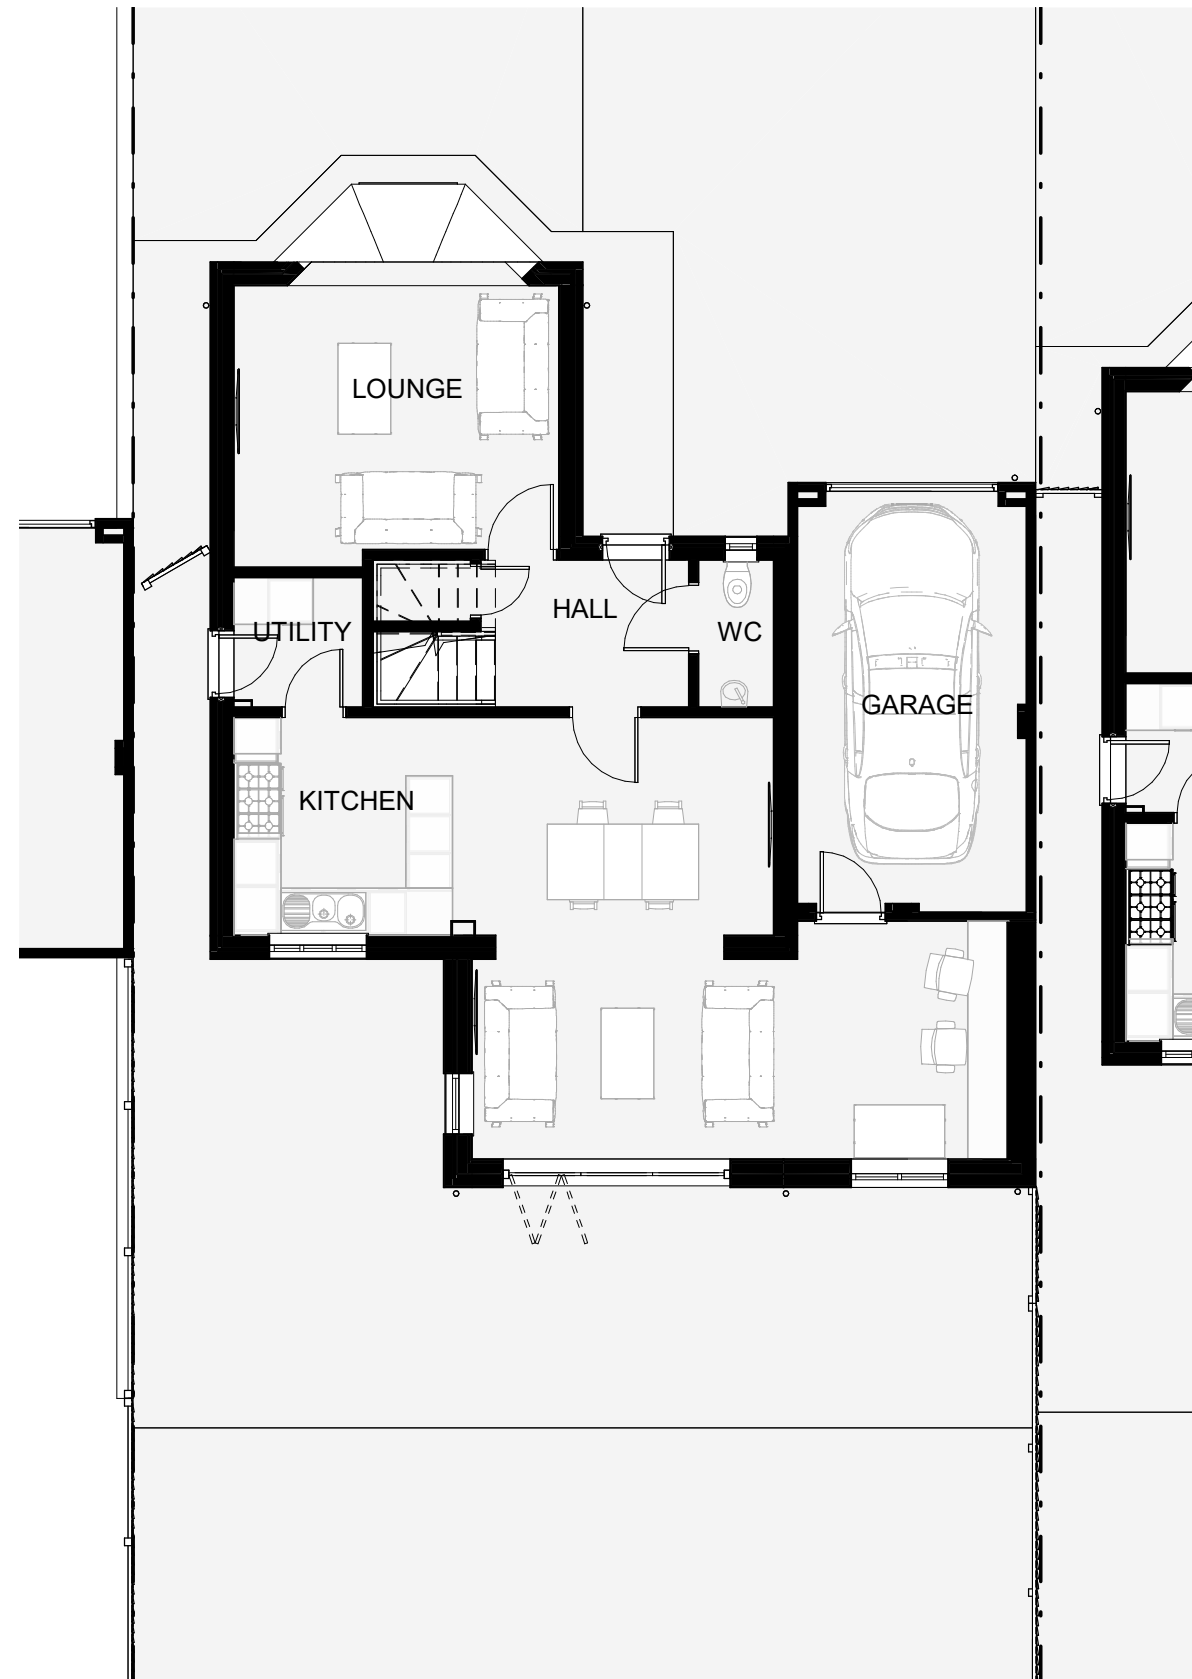

GROUND FLOOR - PROPOSED

1 : 100

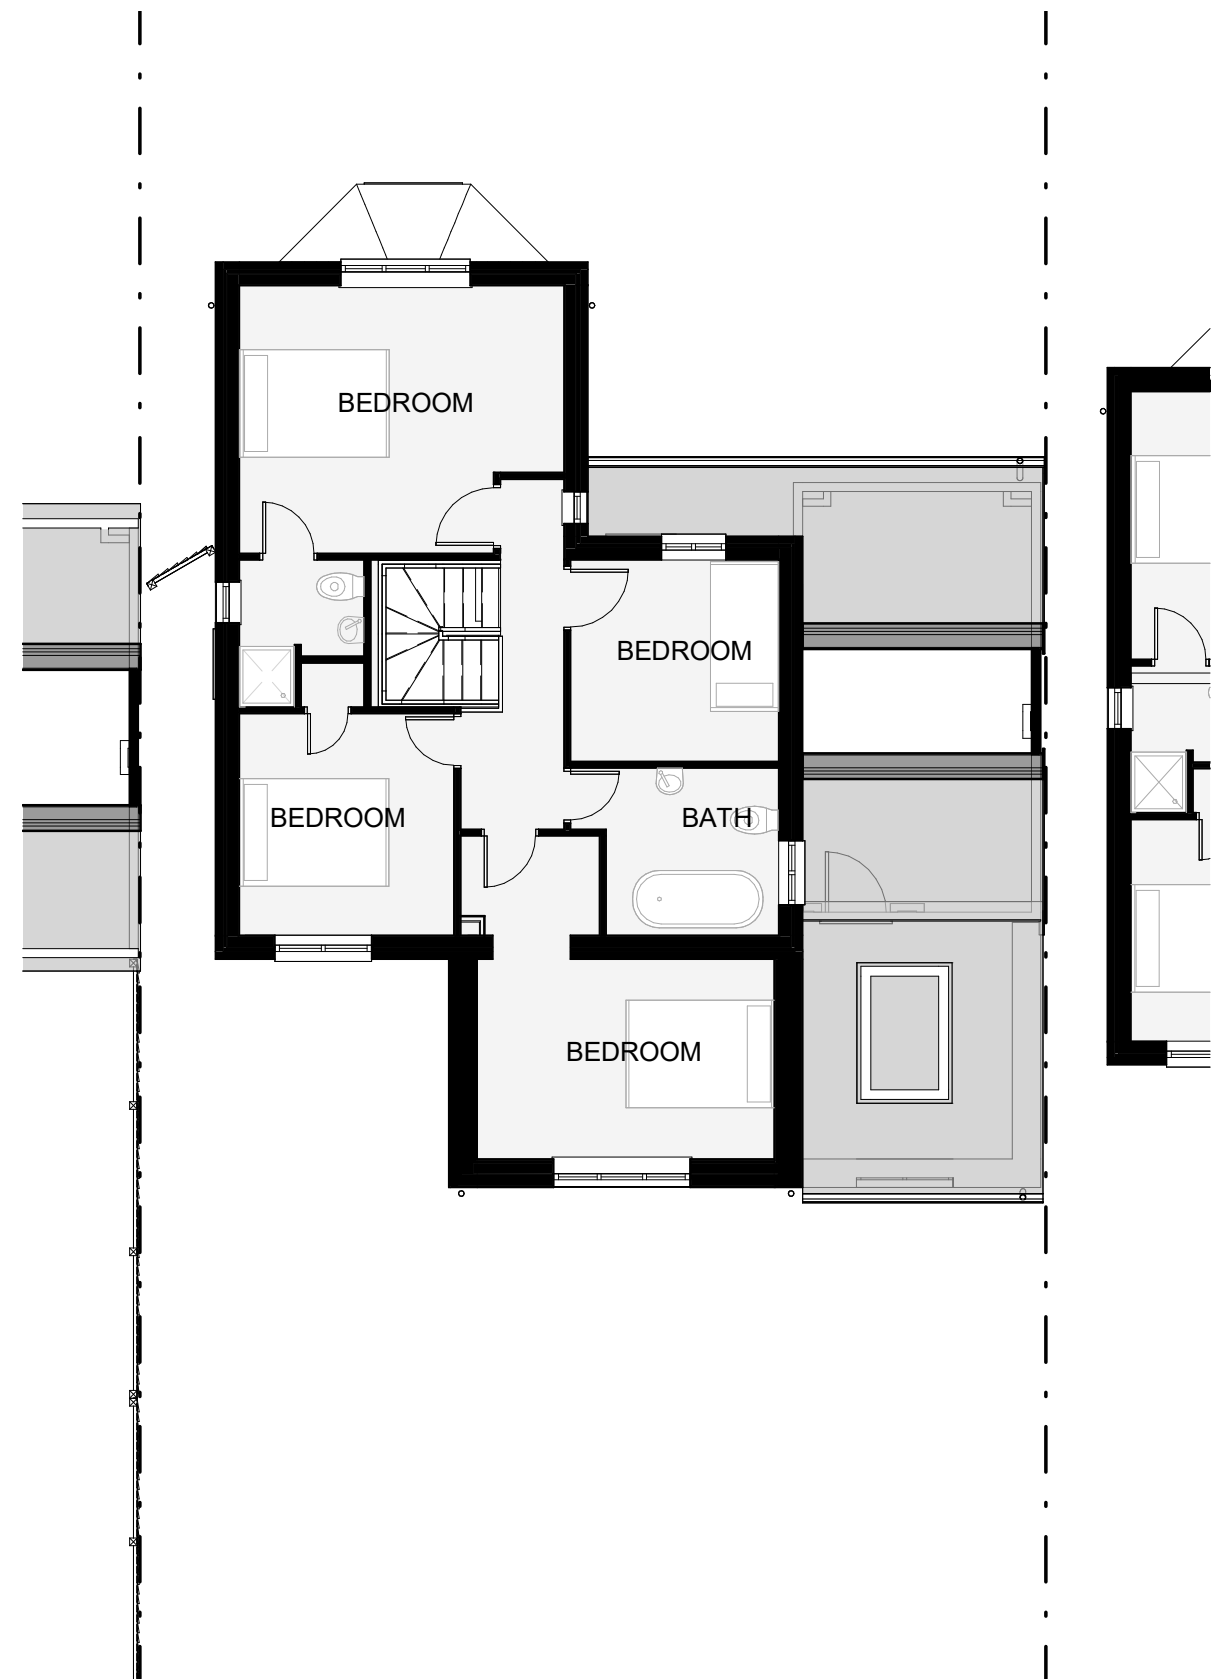

FIRST FLOOR - PROPOSED

1 : 100