


Full Plans Approved

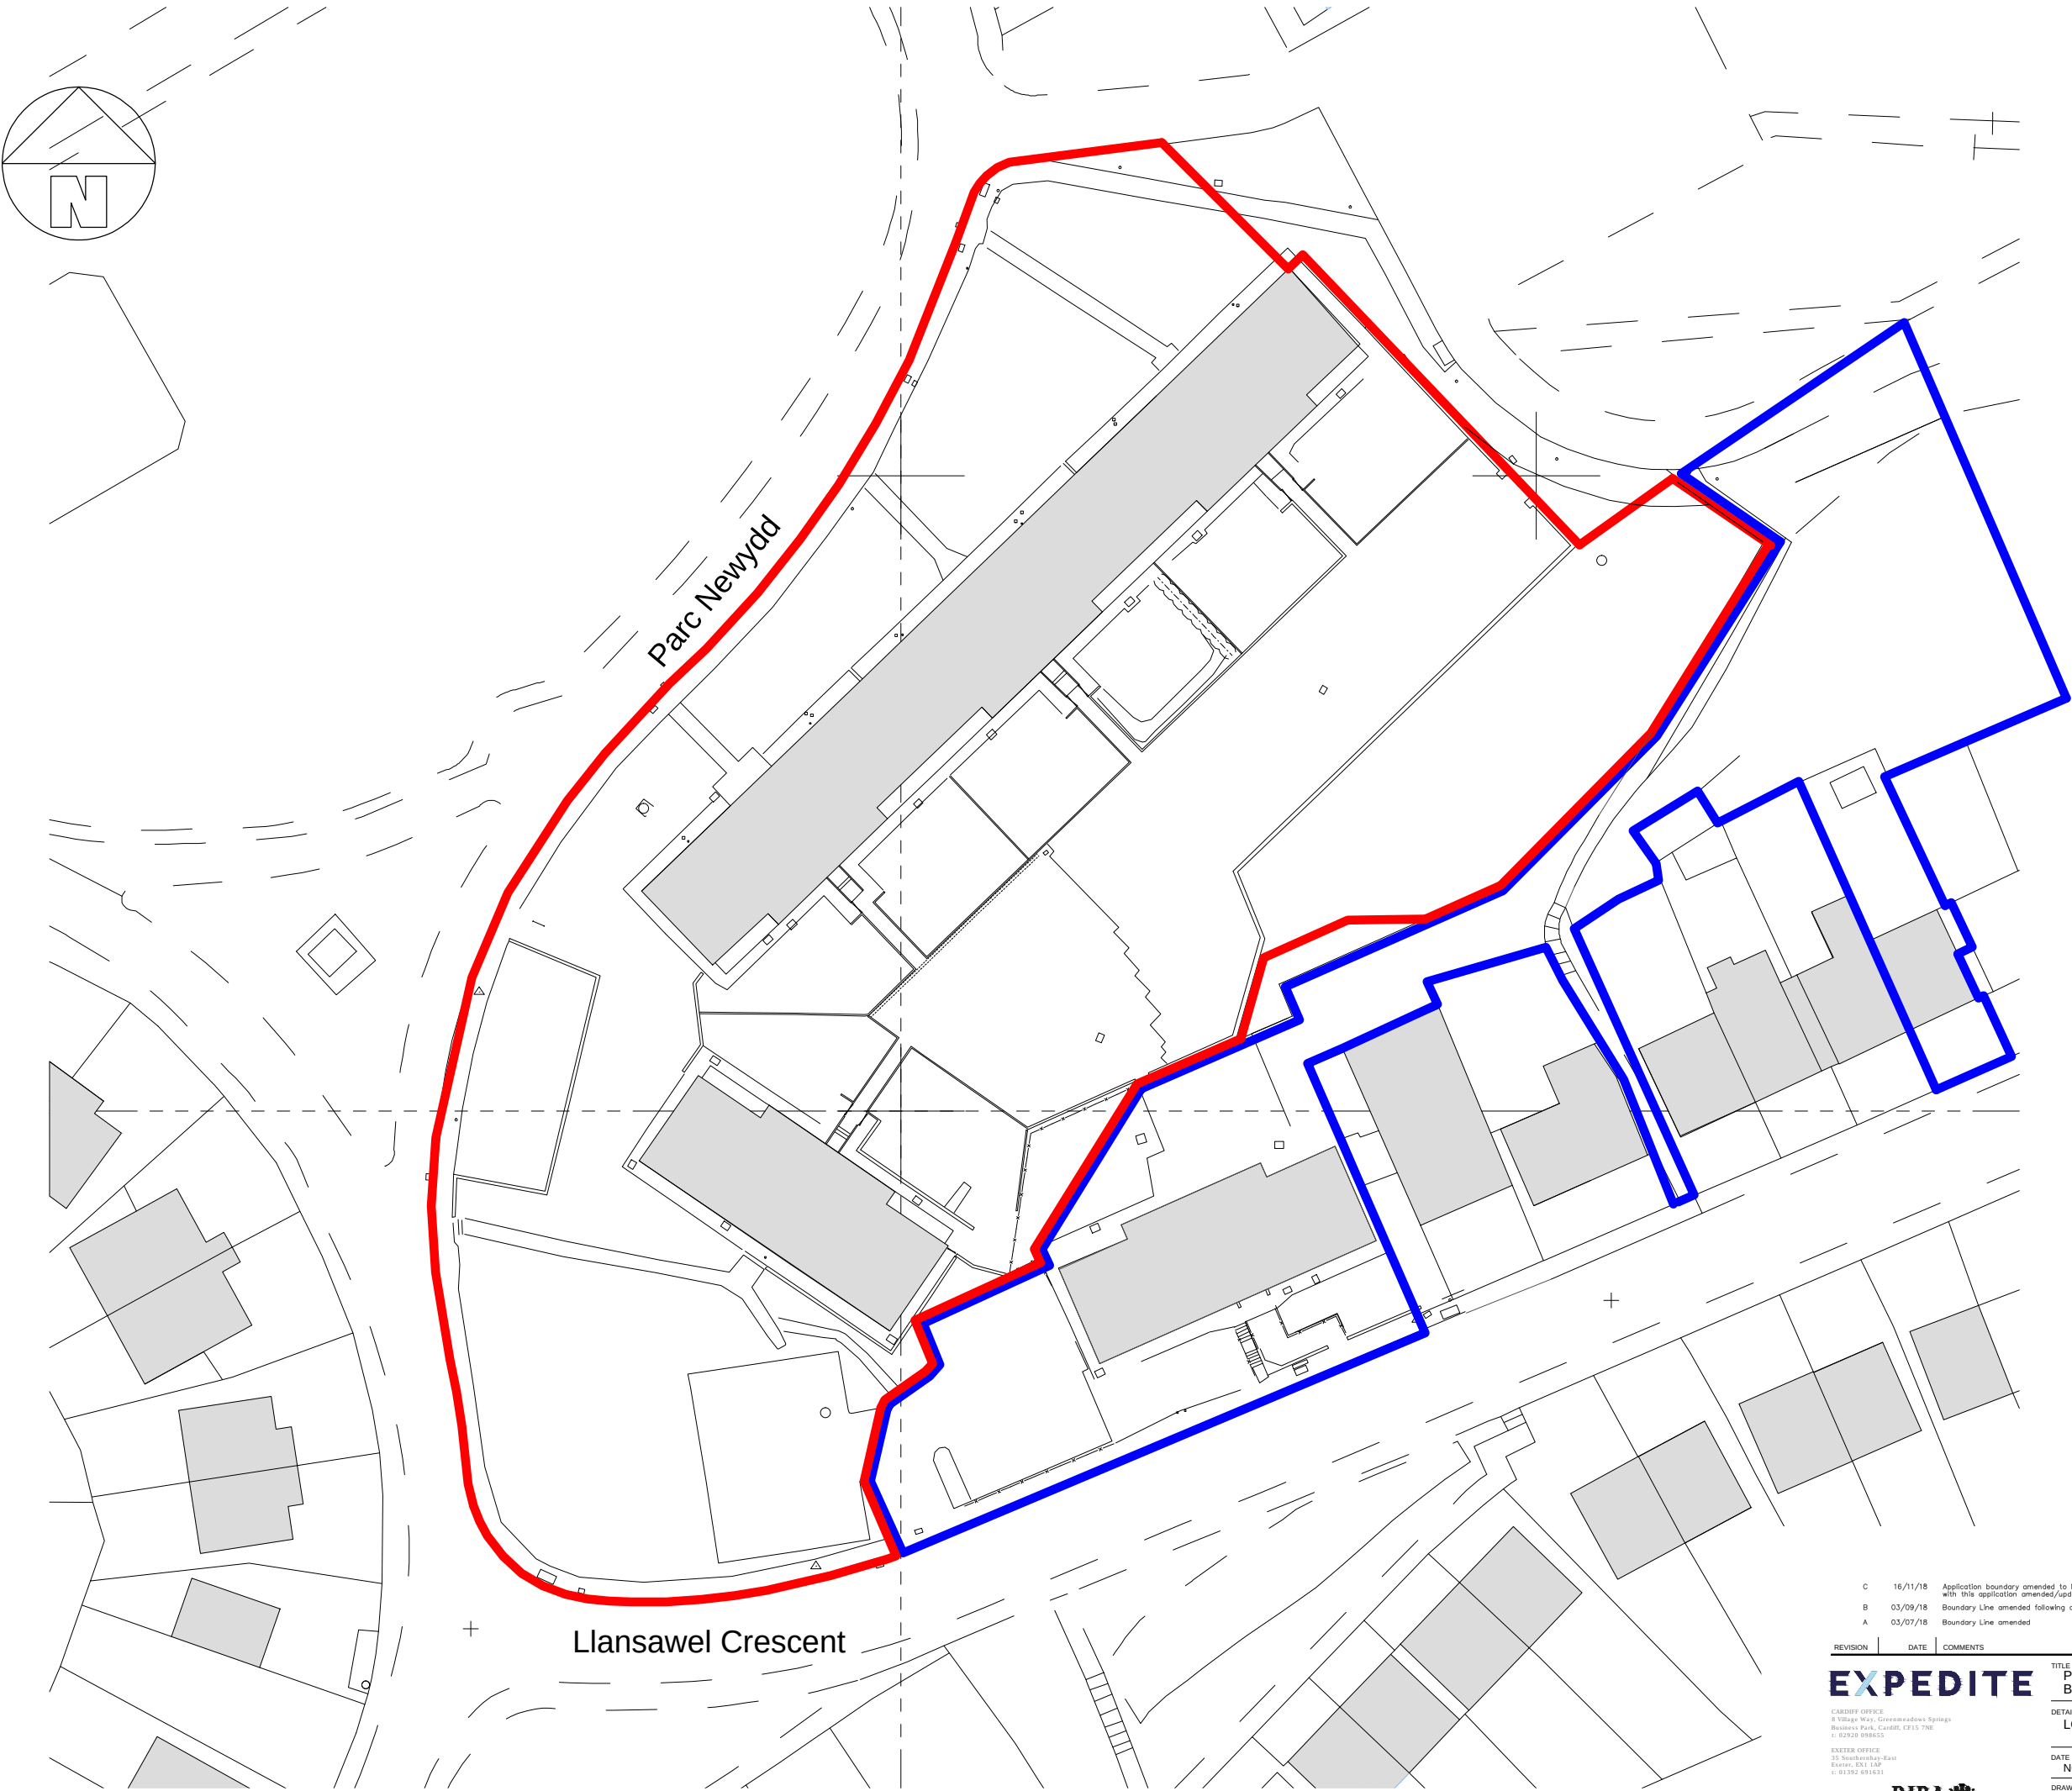

C

16/11/18

Application boundary amended to North-East of the site. Site ownership boundary not included with this application amended/updated

B

03/09/18

Boundary Line amended following comments received

A

03/07/18

Boundary Line amended

REVISION

DATE

COMMENTS

AUTHOR / CHECKED

EXPEDITE

CADSWY OFFICE
8 Village Way, Greenheadway Syngs
Bridgend Park, Castell, CP13 7NE
012920 008655

EXETER OFFICE
35 Southdown Way East
Exeter, EX1 1AP
01392 851631

RIBA

vc expediteps.com

TITLE

PARC NEWYDD FOR TAI TARIAN LTD
BRITON FERRY, NEATH

DETAIL

LOCATION PLAN

DATE

NOV' 18

SCALE

1:500 @A3

DRAWING No.

3193 (00) 01

REV

C

AUTHOR / CHECKED

-

DRAWING - STATUS

PLANNING

CONTRACTORS MUST CHECK ALL DIMENSIONS ON SITE. ONLY HOURED DIMENSIONS ARE TO BE WORKED FROM. DISCREPANCIES MUST BE REPORTED TO THE ARCHITECT BEFORE PROCEEDING. © THIS DRAWING IS COPYRIGHT.