


General Notes:

This drawing to be read in conjunction with all other drawings, Structural Engineers drawings and calculations for all sub structures, Window/ Door specialist drawings, M&E consultants drawings and sub-contractors drawings and performance specifications for all specialist design elements.


All works to be carried out in strict accordance with current B.Regs, British Standards Codes of Practice relating to Workmanship and Materials, & current manufacturers details and instructions where appropriate.

NOTE:
All levels based on Site measurements taken on-site and provided by KWIC and also using the previously approved planning drawings.
No new topographical / measured building survey has been carried out on the site.

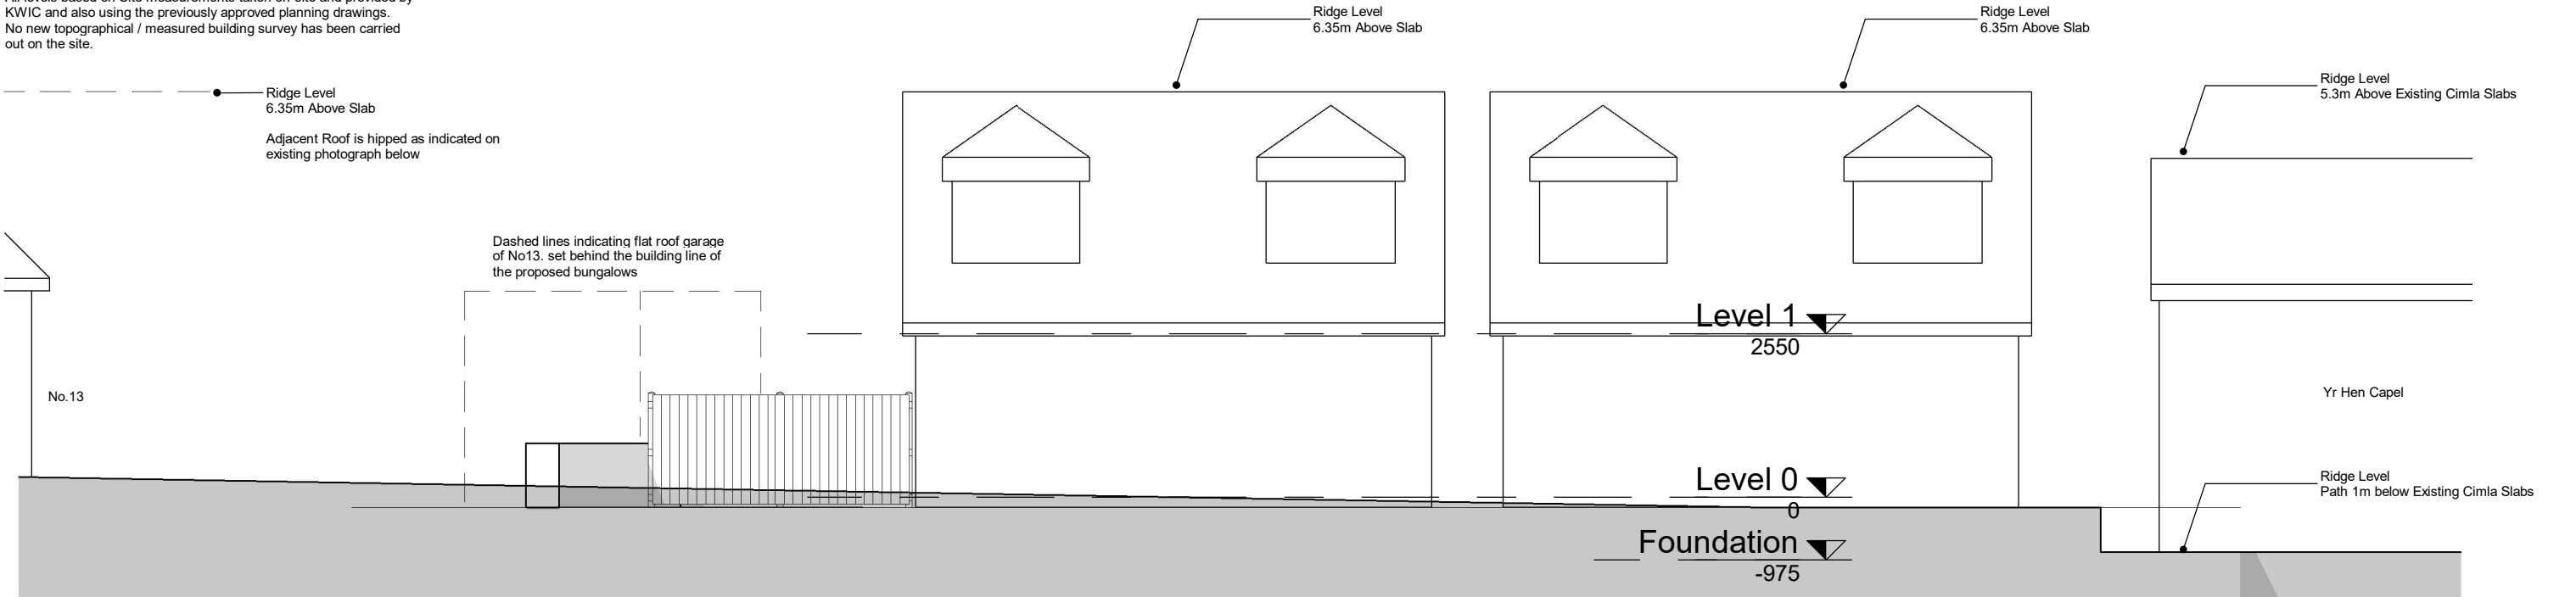

Proposed Street View

Scale: 1 : 100

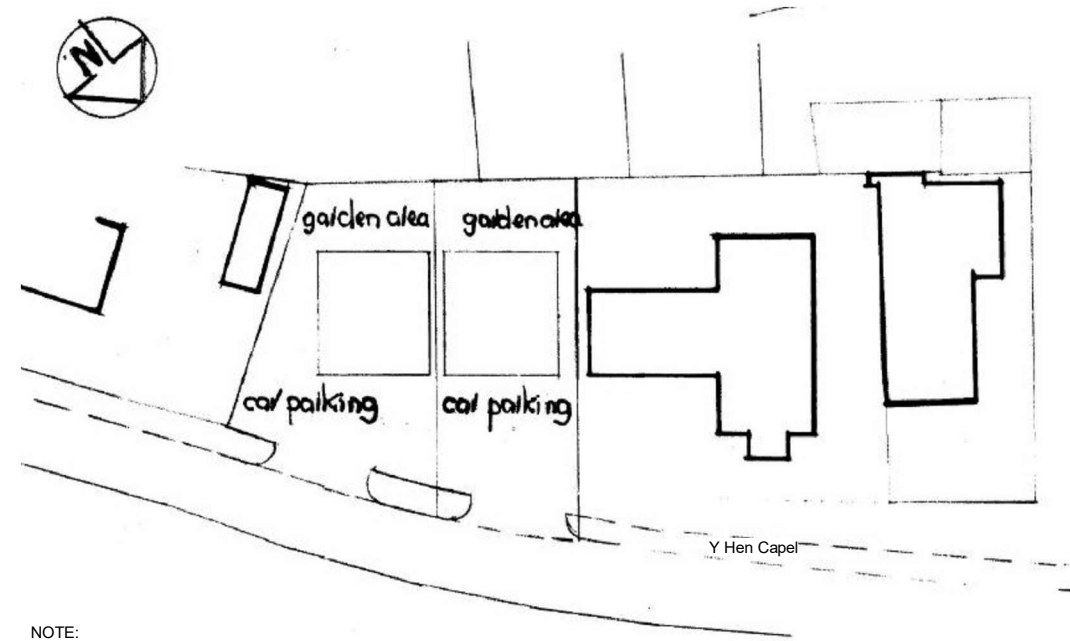

NOTE:
Extract of OS Location Plan taken from previously approved planning scheme.
For Graphical Reipresentation Only
Not To Scale



No. 13



PROPOSED SITE BETWEEN

Yr Hen Chapel

Proposed Street View