


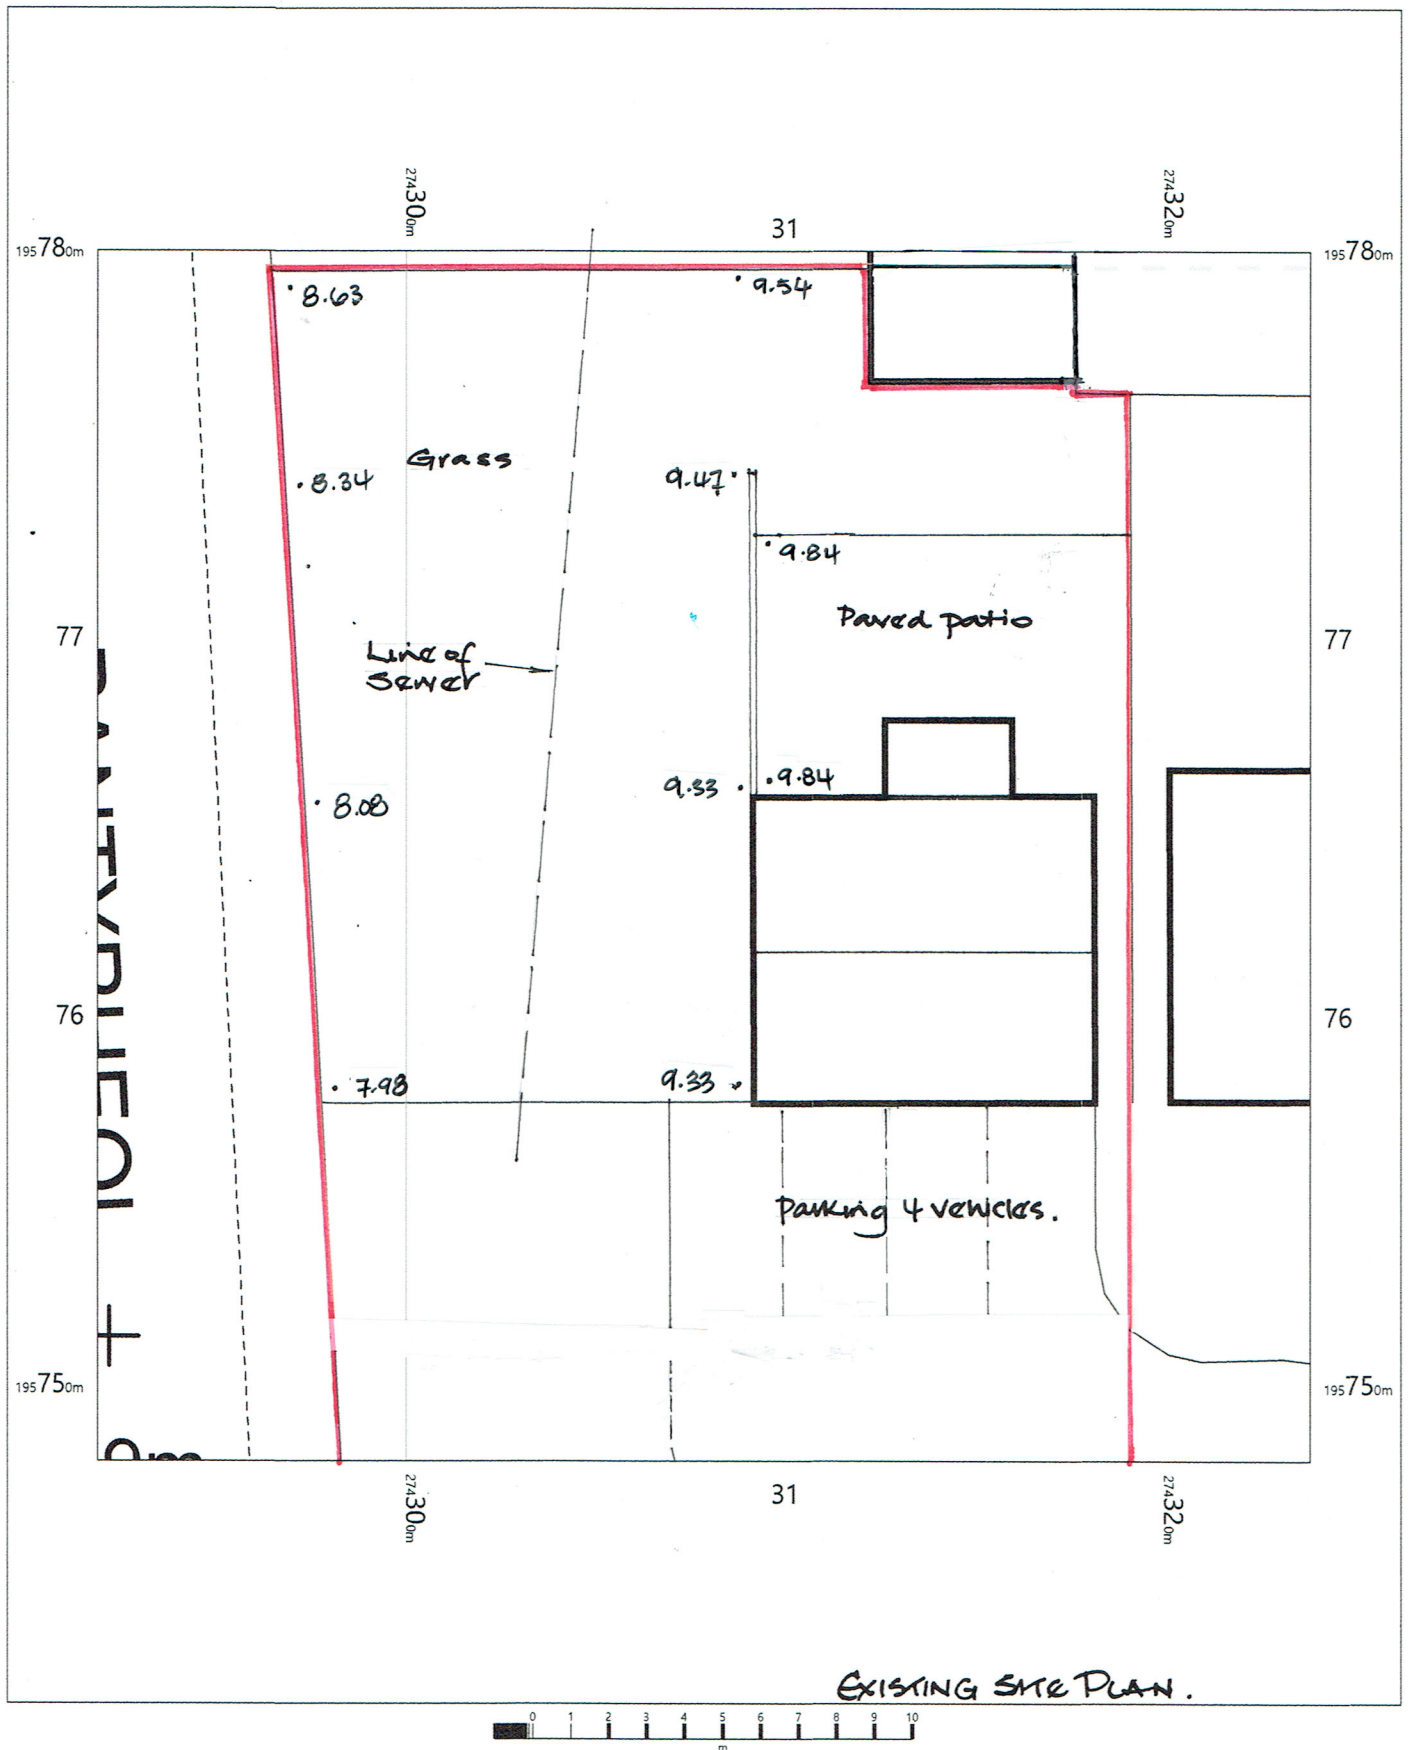

7 Edith Mills Close,
Neath,
Penrhiwtyn,
Neath Port Talbot
SA11 2JL

OS MasterMap 1250/2500/10000 scale
Tuesday, April 6, 2021, ID: MPMBW-00951823
www.blackwellmapping.co.uk

1:200 scale print at A4, Centre: 274308 E, 195764 N

© Crown Copyright Ordnance Survey. Licence no. 100041041



BLACKWELL'S
MAPPING SERVICES
PERSONAL & PROFESSIONAL MAPPING
www.blackwellmapping.co.uk

TEL: 0800 151 2612
maps@blackwell.co.uk