


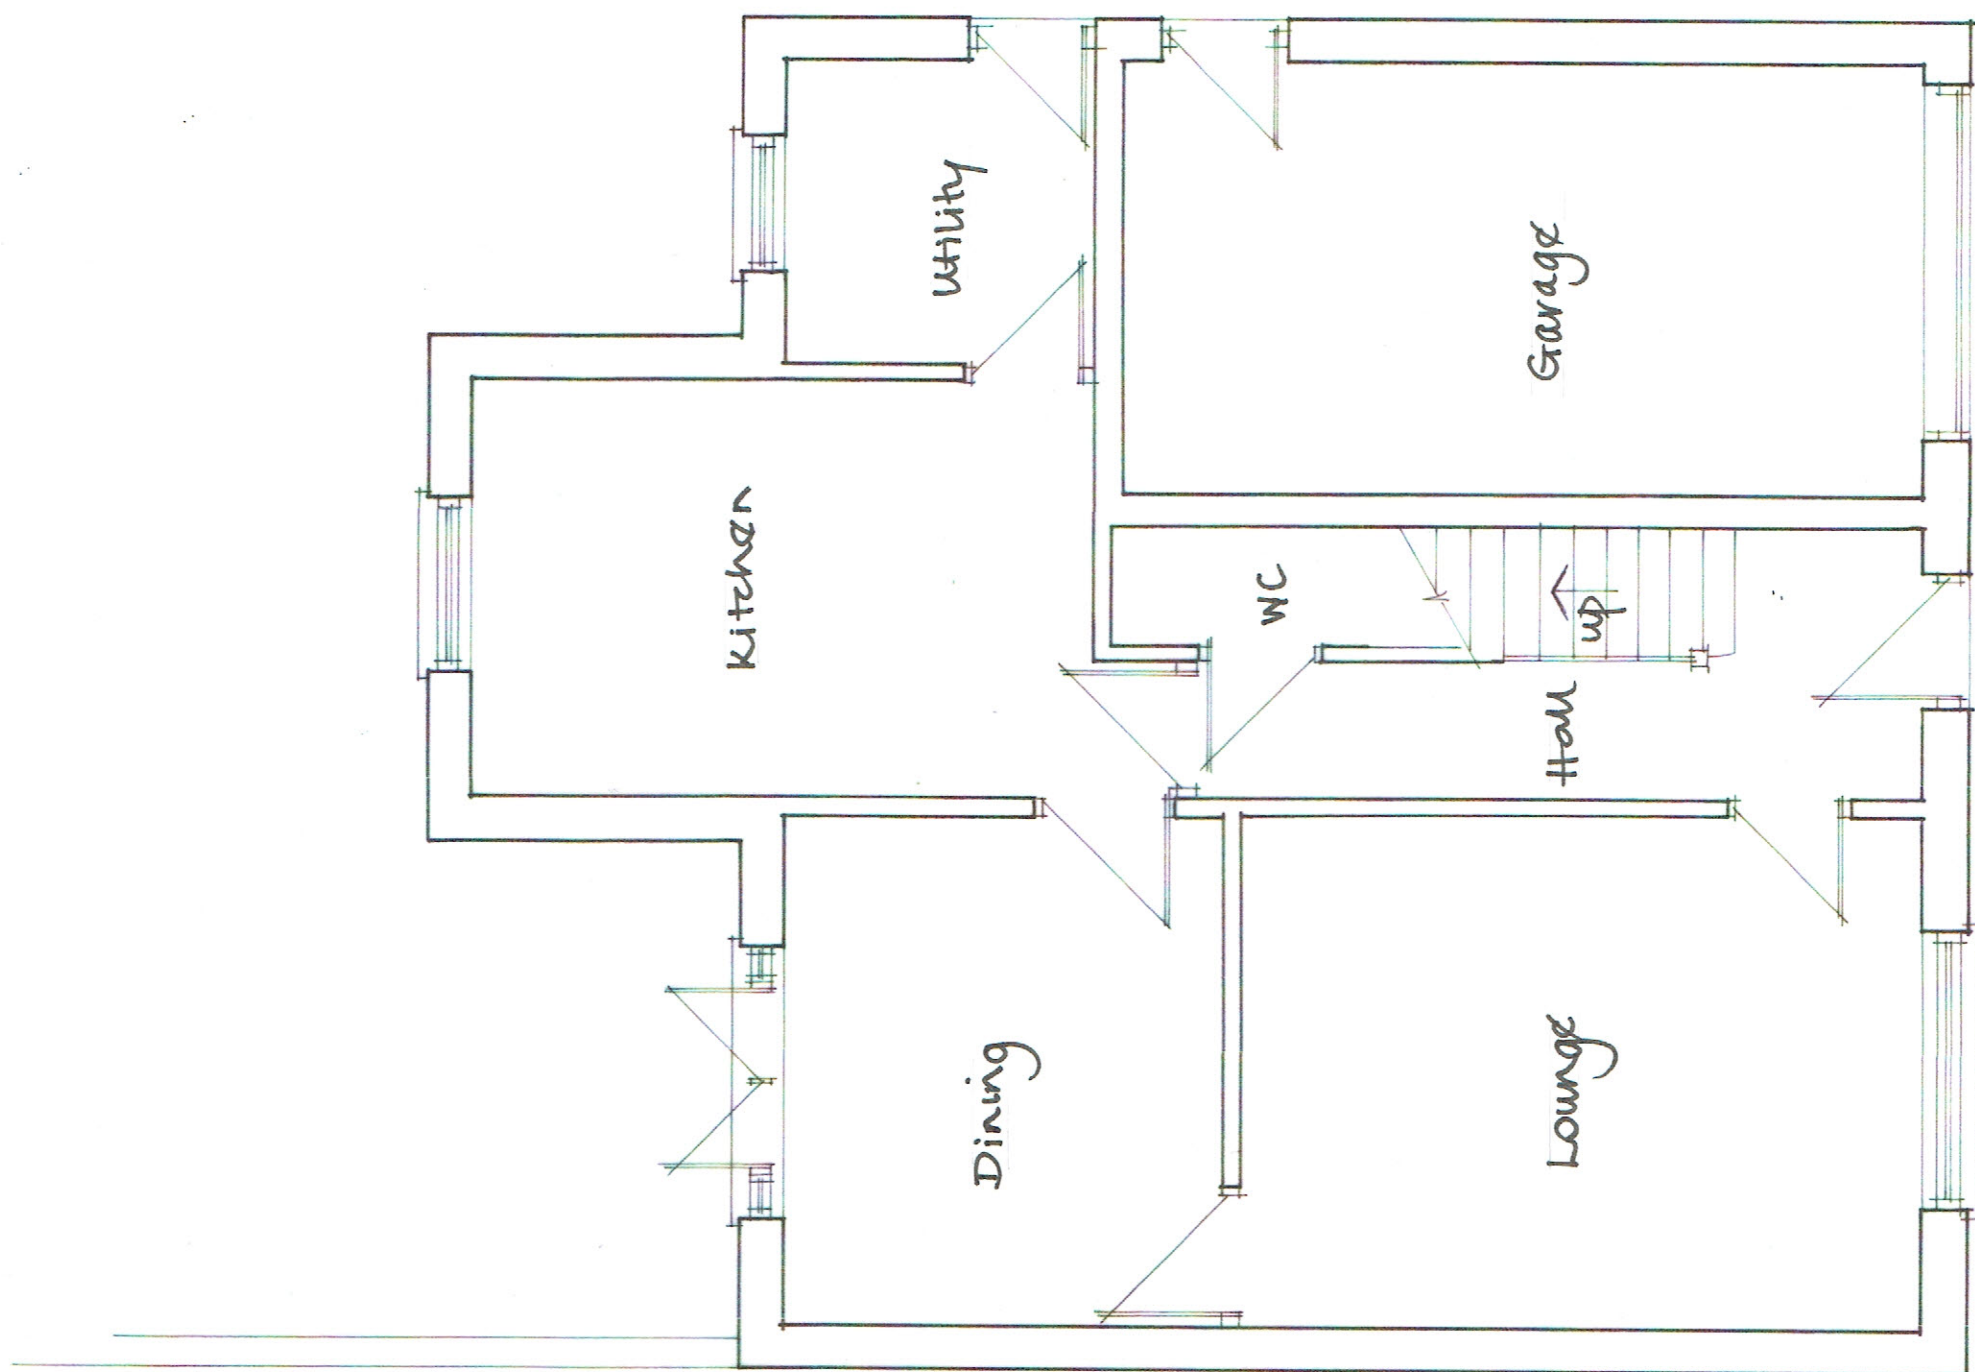

Existing Ground Floor

Scale 1/50.