


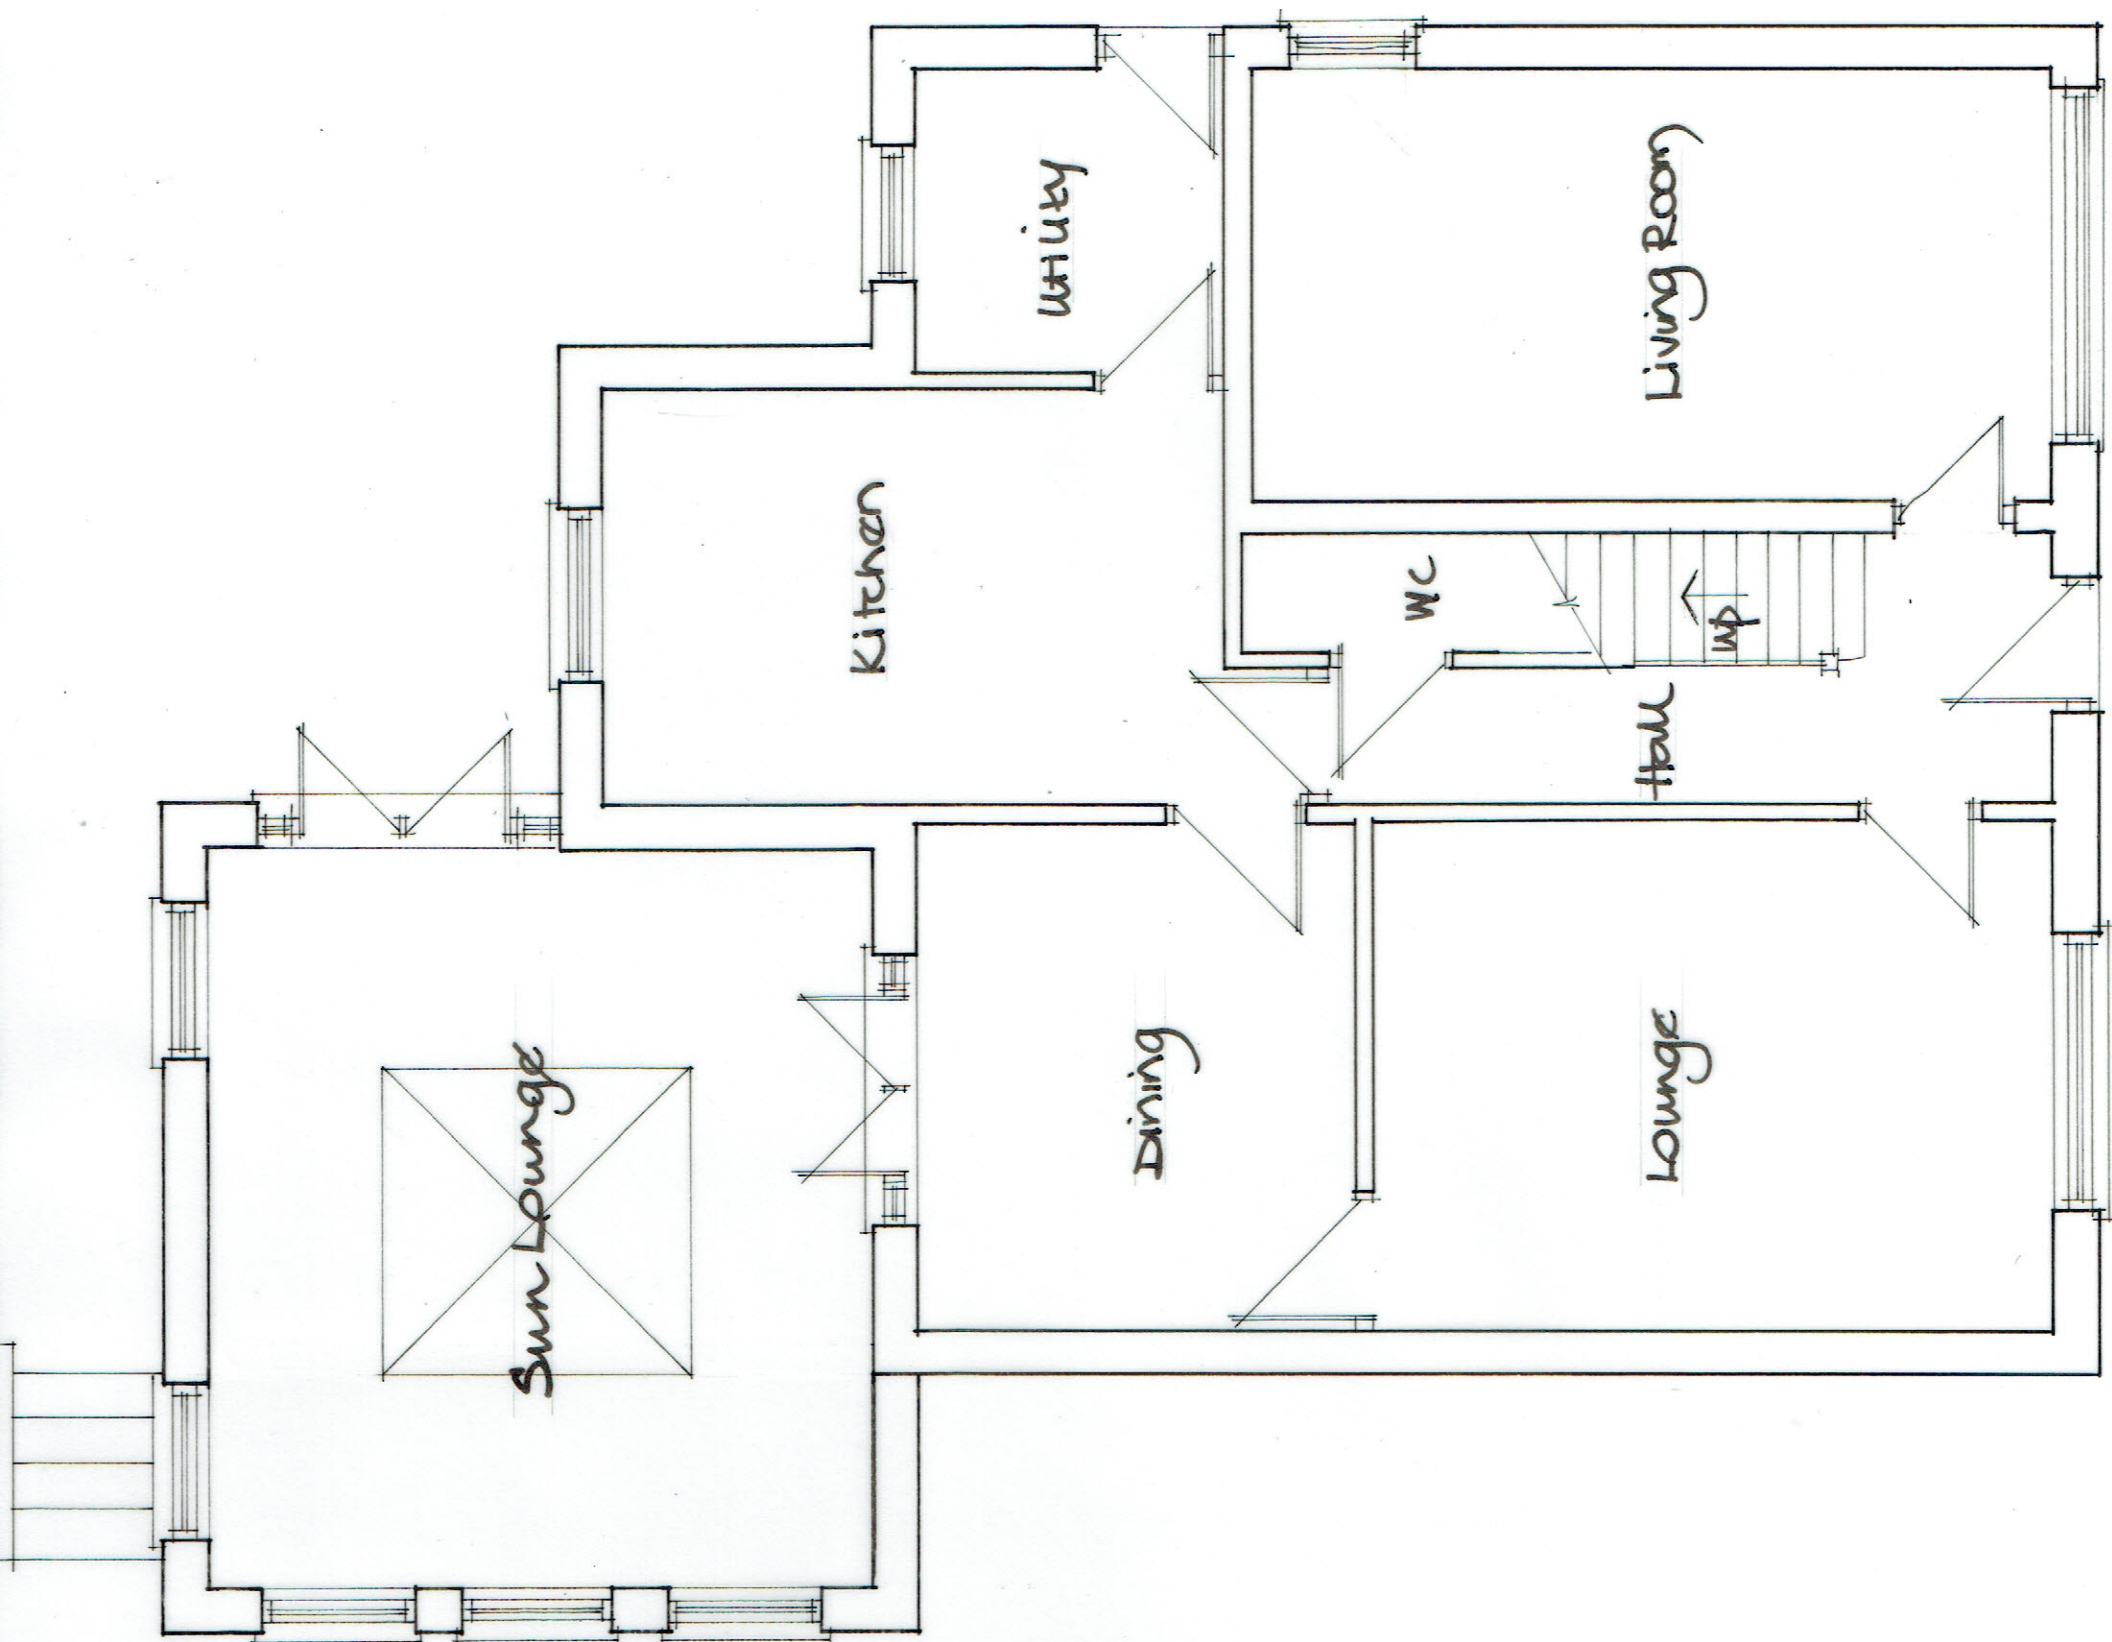

Proposed Ground Floor

Scale 1/50