



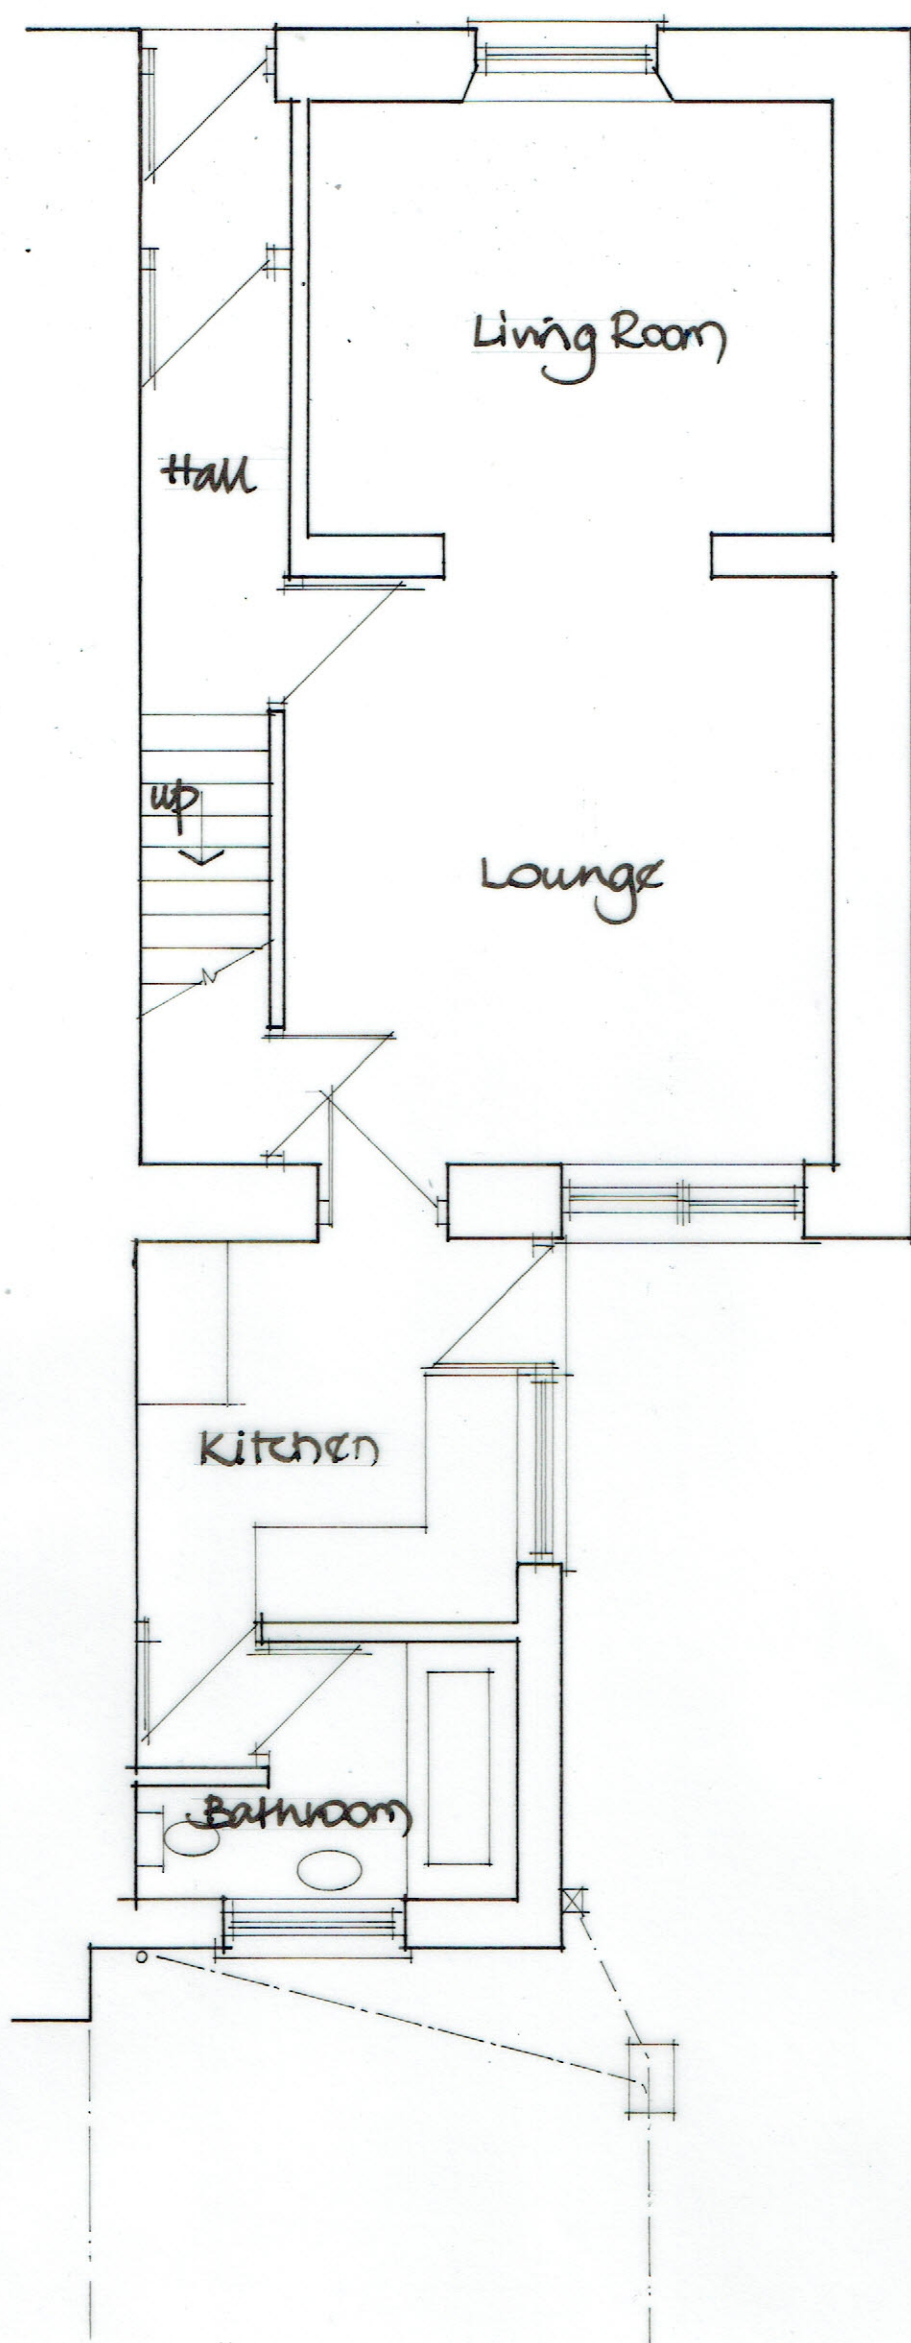

Existing Ground Floor

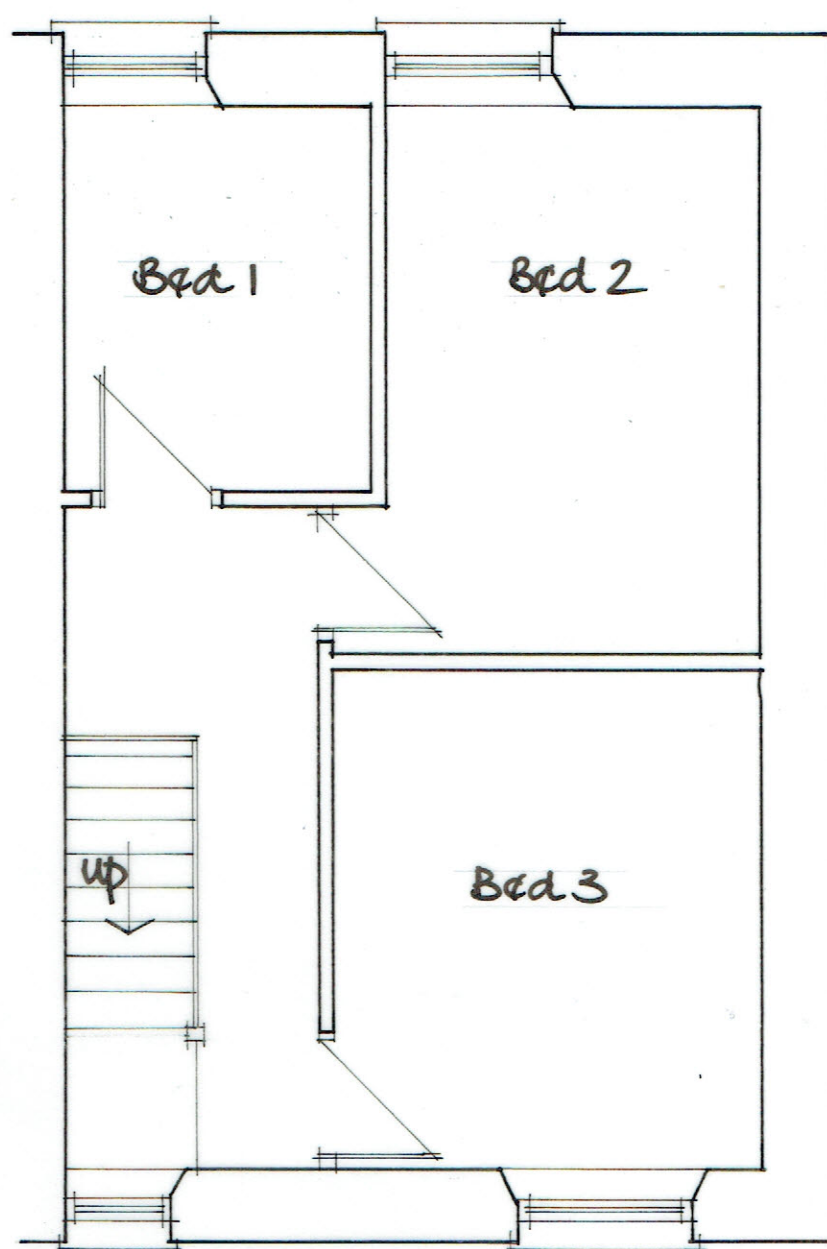

Existing First Floor

Scale 1/50.