



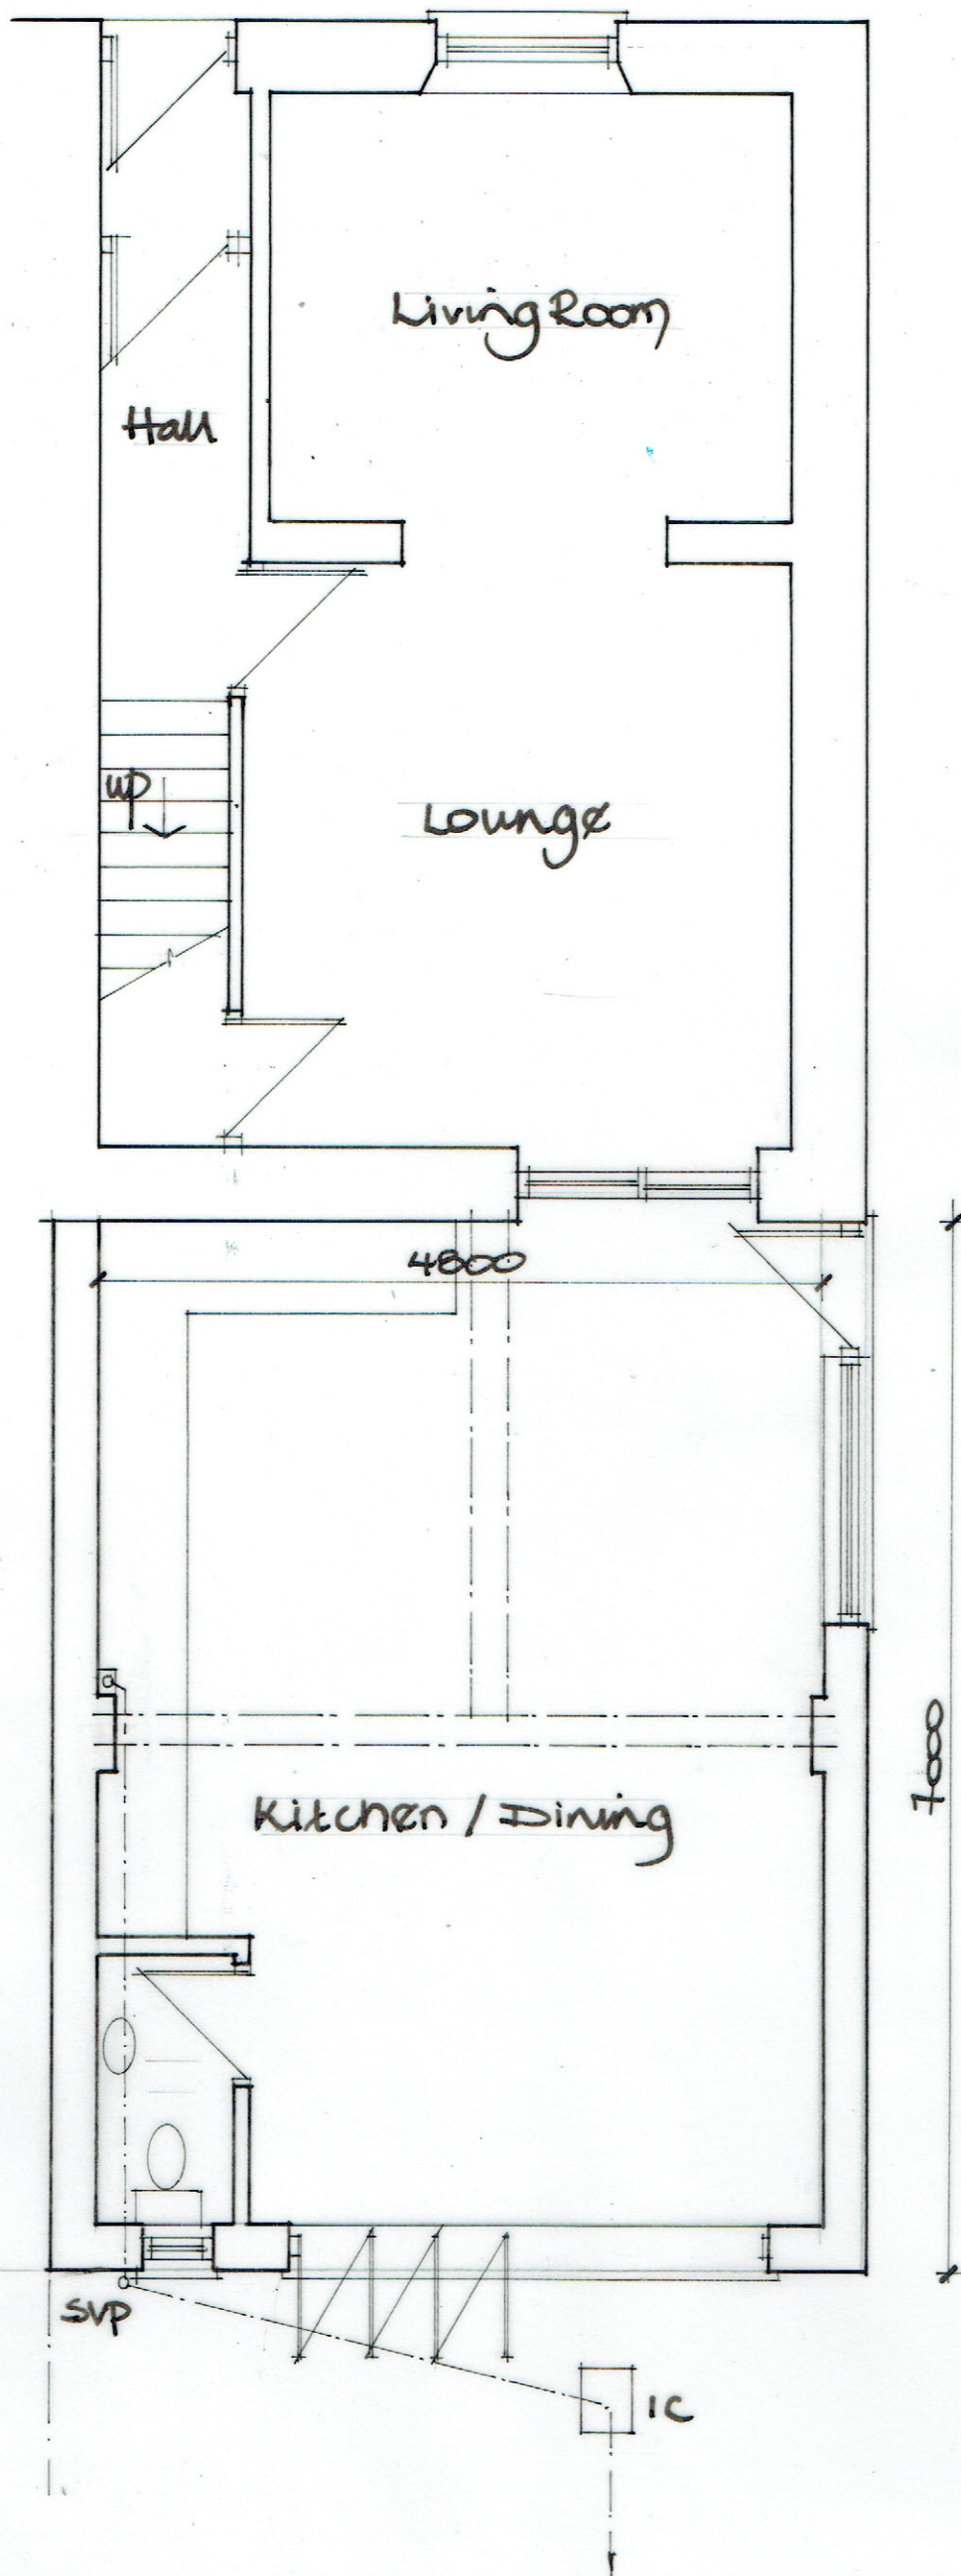

Proposed Ground Floor

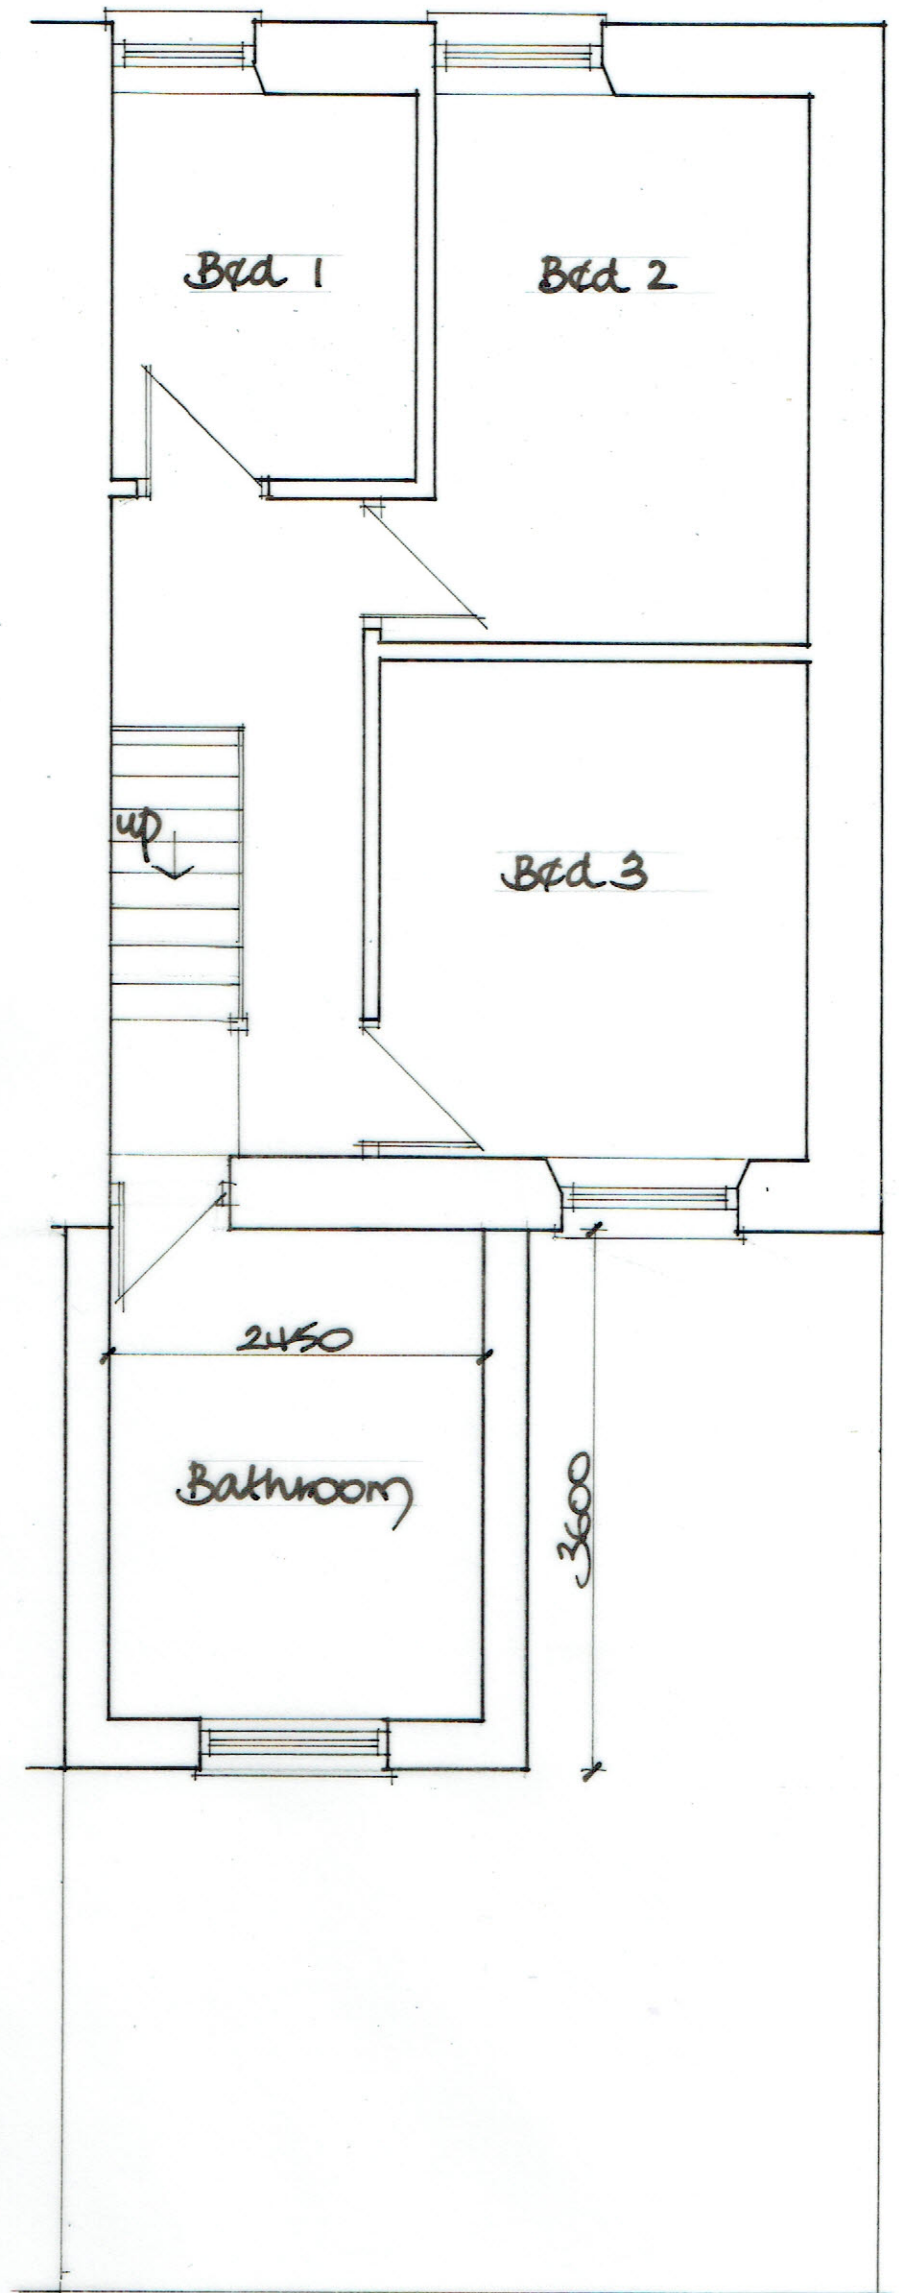

Scale 1/50

Proposed First Floor