


Superseded

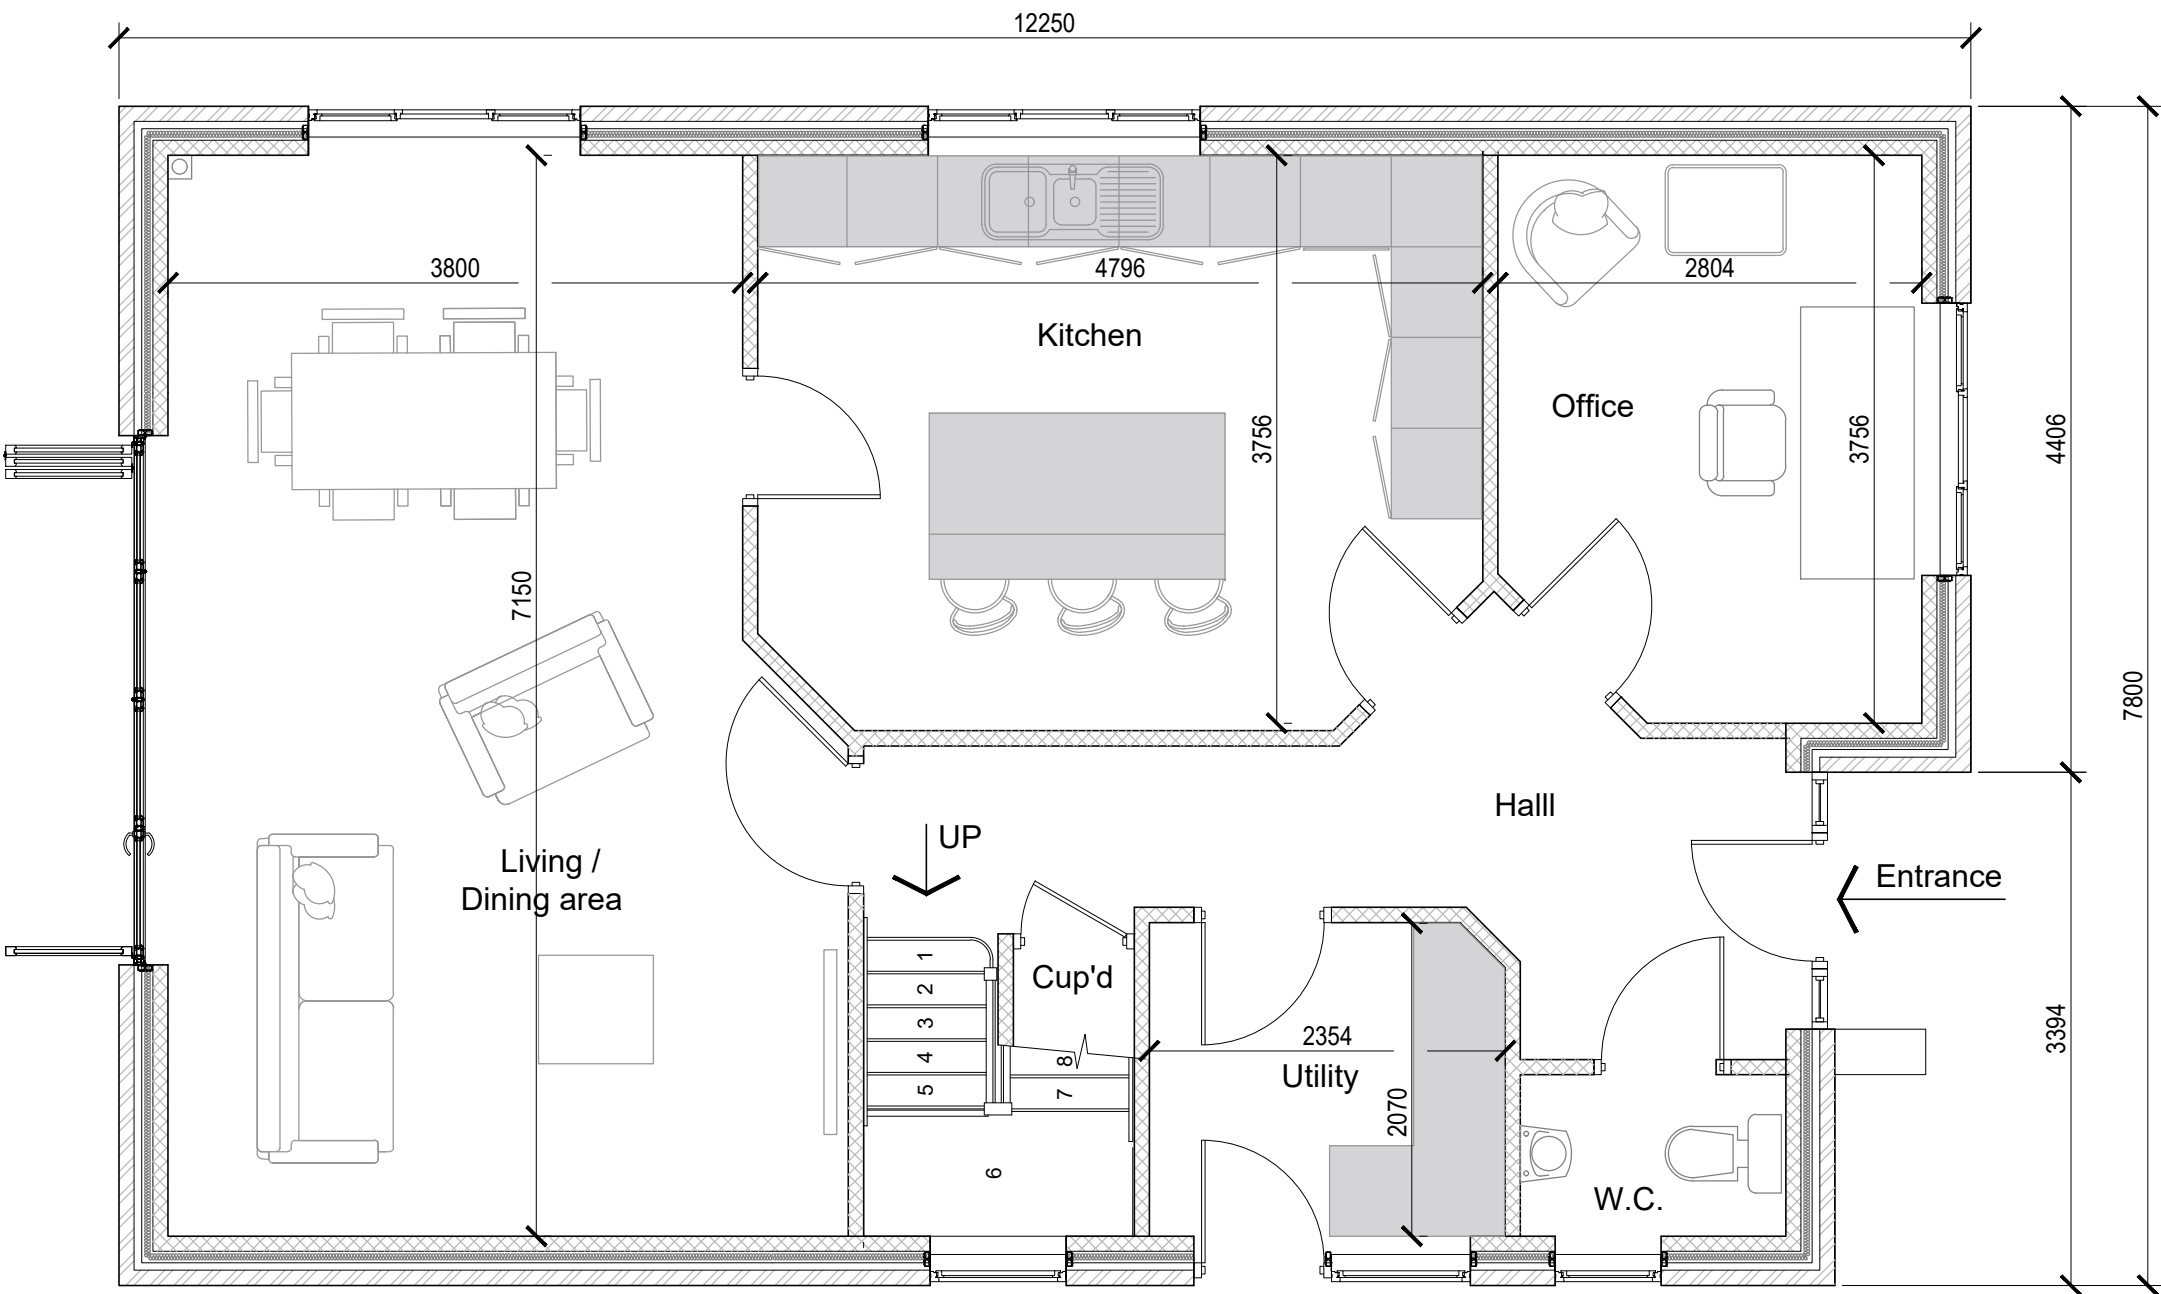

Notes :

All dimensions are to be site checked and confirmed prior to order and manufacture of components and prior to the commencement of works on site.

Material, workmanship & construction are to conform with current British Standards, Codes of Practice, Agreement Certificates & Manufacturers recommended specifications and are to fully comply with the Building Regulation, related approved documents and legislation.

All services are to be installed in accordance with statutory authority regulations and by-laws.


SAFETY :

All builder practices are to comply with :

- * The Health & Safety at Work Act (1974)
- * The Management of Health and Safety at Work (1999)
- * The Construction (Health & Safety Welfare) regs. (1996)
- * The Construction (Lifting Operations) regs. (1961)
- * The Construction (Head Protection) regs. (1989)
- * The Construction (Design & Management) regs. (2007)
- * COSHH regs
- * PUWER regs
- * PPE regs
- * Manual Handling regs

Go to www.hse.gov.uk for further information.

Proposed ground floor layout (Plot 1)
Mirror image for Plot 2
Scale - 1:50

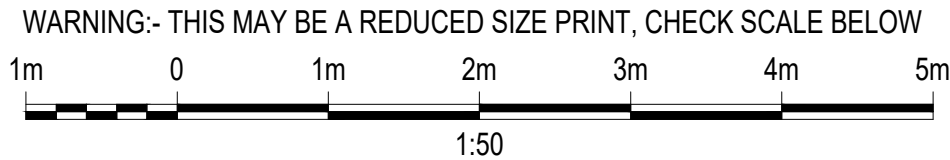

01	First issue	Apr'21
REV	DESCRIPTION	DATE
Client Mr Gursewak Singh Gill		
Title Proposed ground floor		
Scheme Proposed 2 new dwellings on site of former Community centre, School Road, Jersey Marine, SA10 6JJ		
Scale (A3) As shown	Drawing No. JM-002	Issue 01