


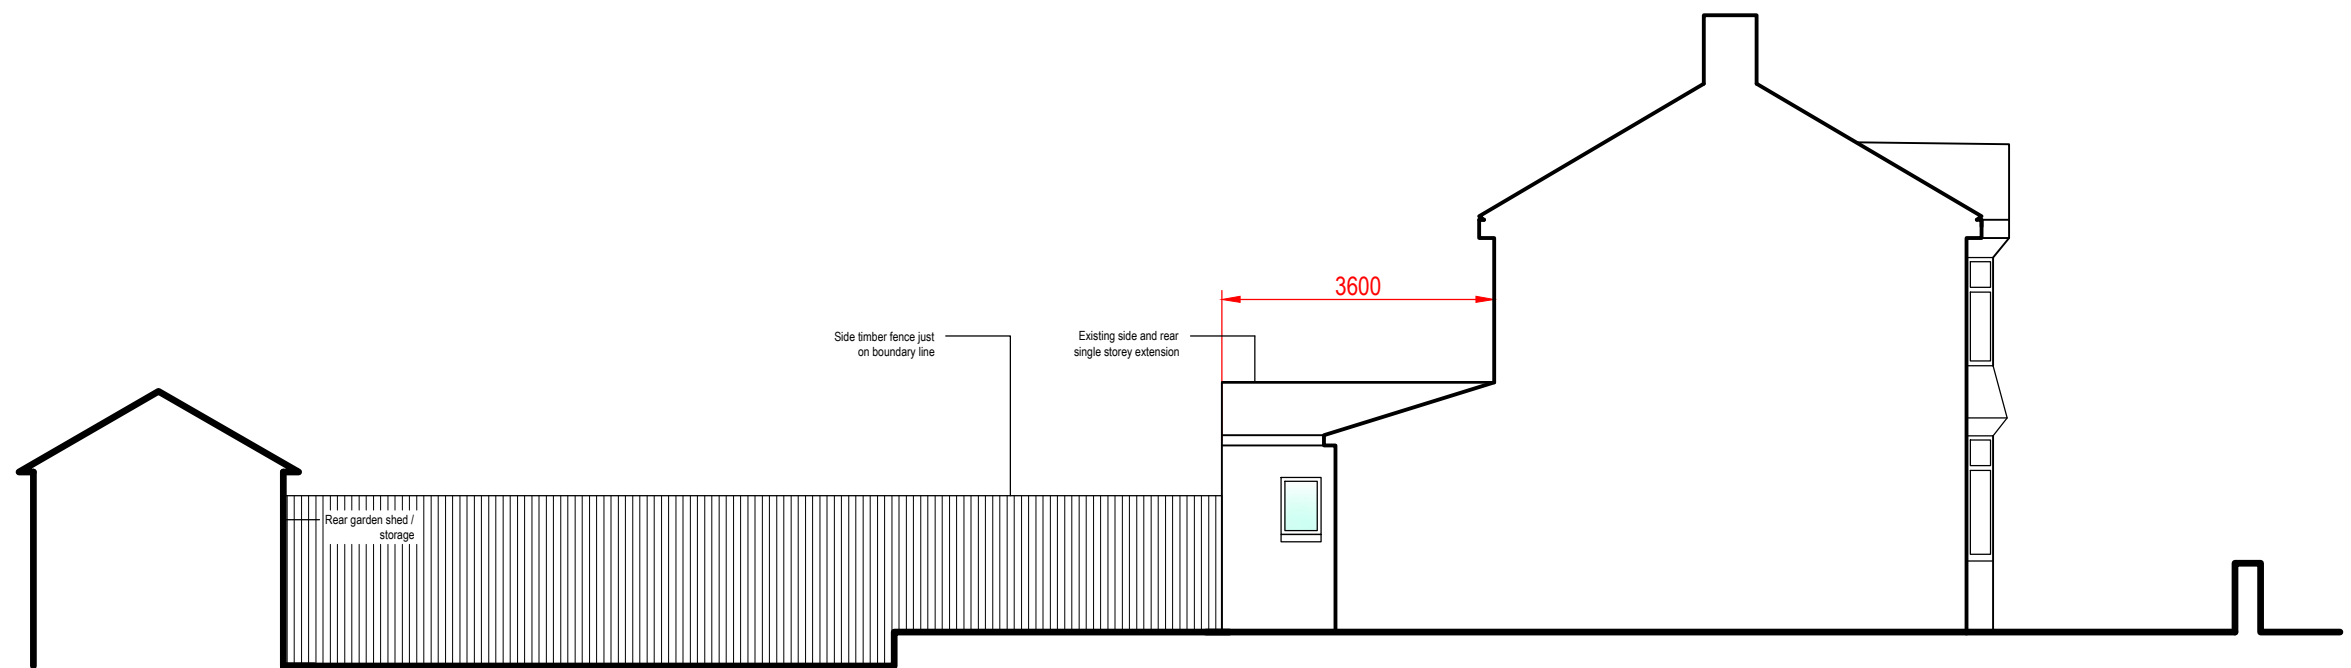

Existing LH Side Section Elevation Scale 1:100 @A3

NOTE:				SITE ADDRESS:	
The Contractor is to check and verify all building and site dimensions, levels and sewer invert levels at connection points before work starts. This drawing must be read with and checked against any structural or other specialist drawings provided. The Contractor is to comply in all respects with the current Building Regulations whether or not specifically stated on these drawings. This drawing is not intended to show details of foundation or ground conditions. Each area of ground relied upon to support the structure depicted must be investigated by the Contractor and suitable methods of foundation be provided.				3 Graig Parc	
				Longford	
				SA10 7HB	
				DRAWING TITLE:	
				Existing LH Side Section Elevation	
				PLANNING	
		Rev.	By	Date	
		DESIGN VISION 5		DRAWN BY:	SCALE:
				AR	A3 @ 1:100
				DATE:	08/05/2021
				Arch/Designer	SYSTEM PROJECT NUMBER:
				AR	17 - 2021
				DRWG NO:	REVISION:
				03	-