


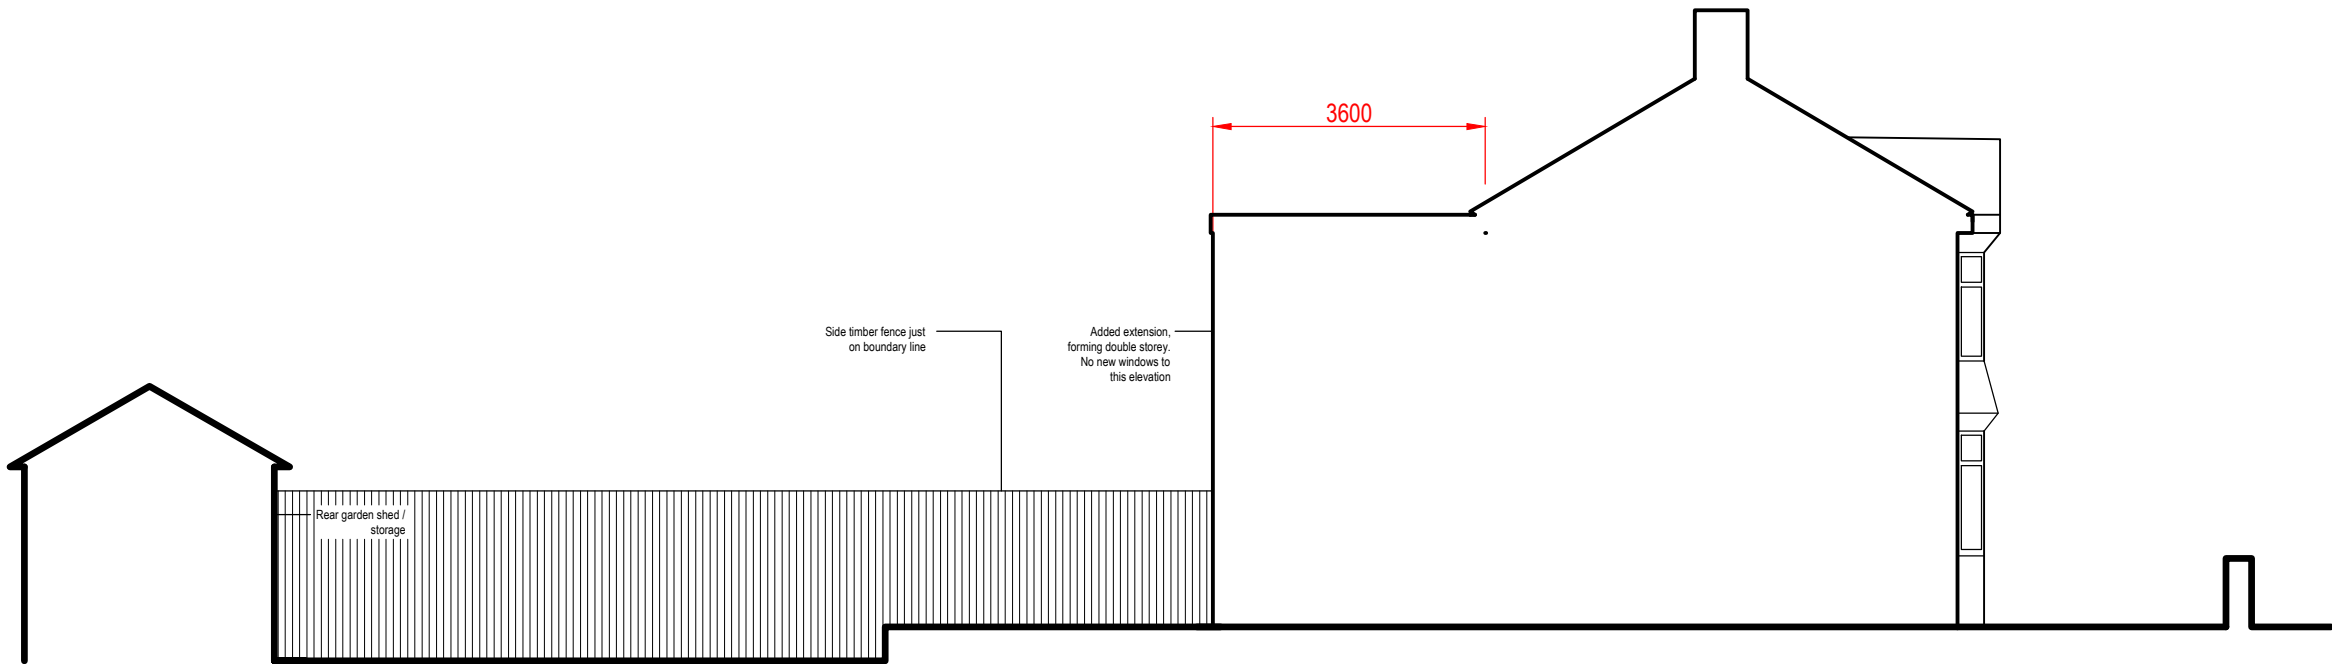

Proposed LH Side Section Elevation Scale 1:100 @A3

NOTE:

The Contractor is to check and verify all building and site dimensions, levels and sewer invert levels at connection points before work starts.

This drawing must be read with and checked against any structural or other specialist drawings provided.

The Contractor is to comply in all respects with the current Building Regulations whether or not specifically stated on these drawings.

This drawing is not intended to show details of foundation or ground conditions. Each area of ground relied upon to support the structure depicted must be investigated by the Contractor and suitable methods of foundation be provided.

Rev.		By	Date

DESIGN VISION5

Contact: Angharad Randall
Email: Design_Vision_5@hotmail.com
Tel No: 07853 169 142

SITE ADDRESS:
3 Graig Parc
Longford
SA10 7HB

DRAWING TITLE:
Proposed LH Side Section Elevation
PLANNING

DRAWN BY: AR	SCALE: A3 @ 1:100	DATE: 08/05/2021
Arch/Designer AR	SYSTEM PROJECT NUMBER: 17 - 2021	DRWG NO.: 05
		REVISION: -