



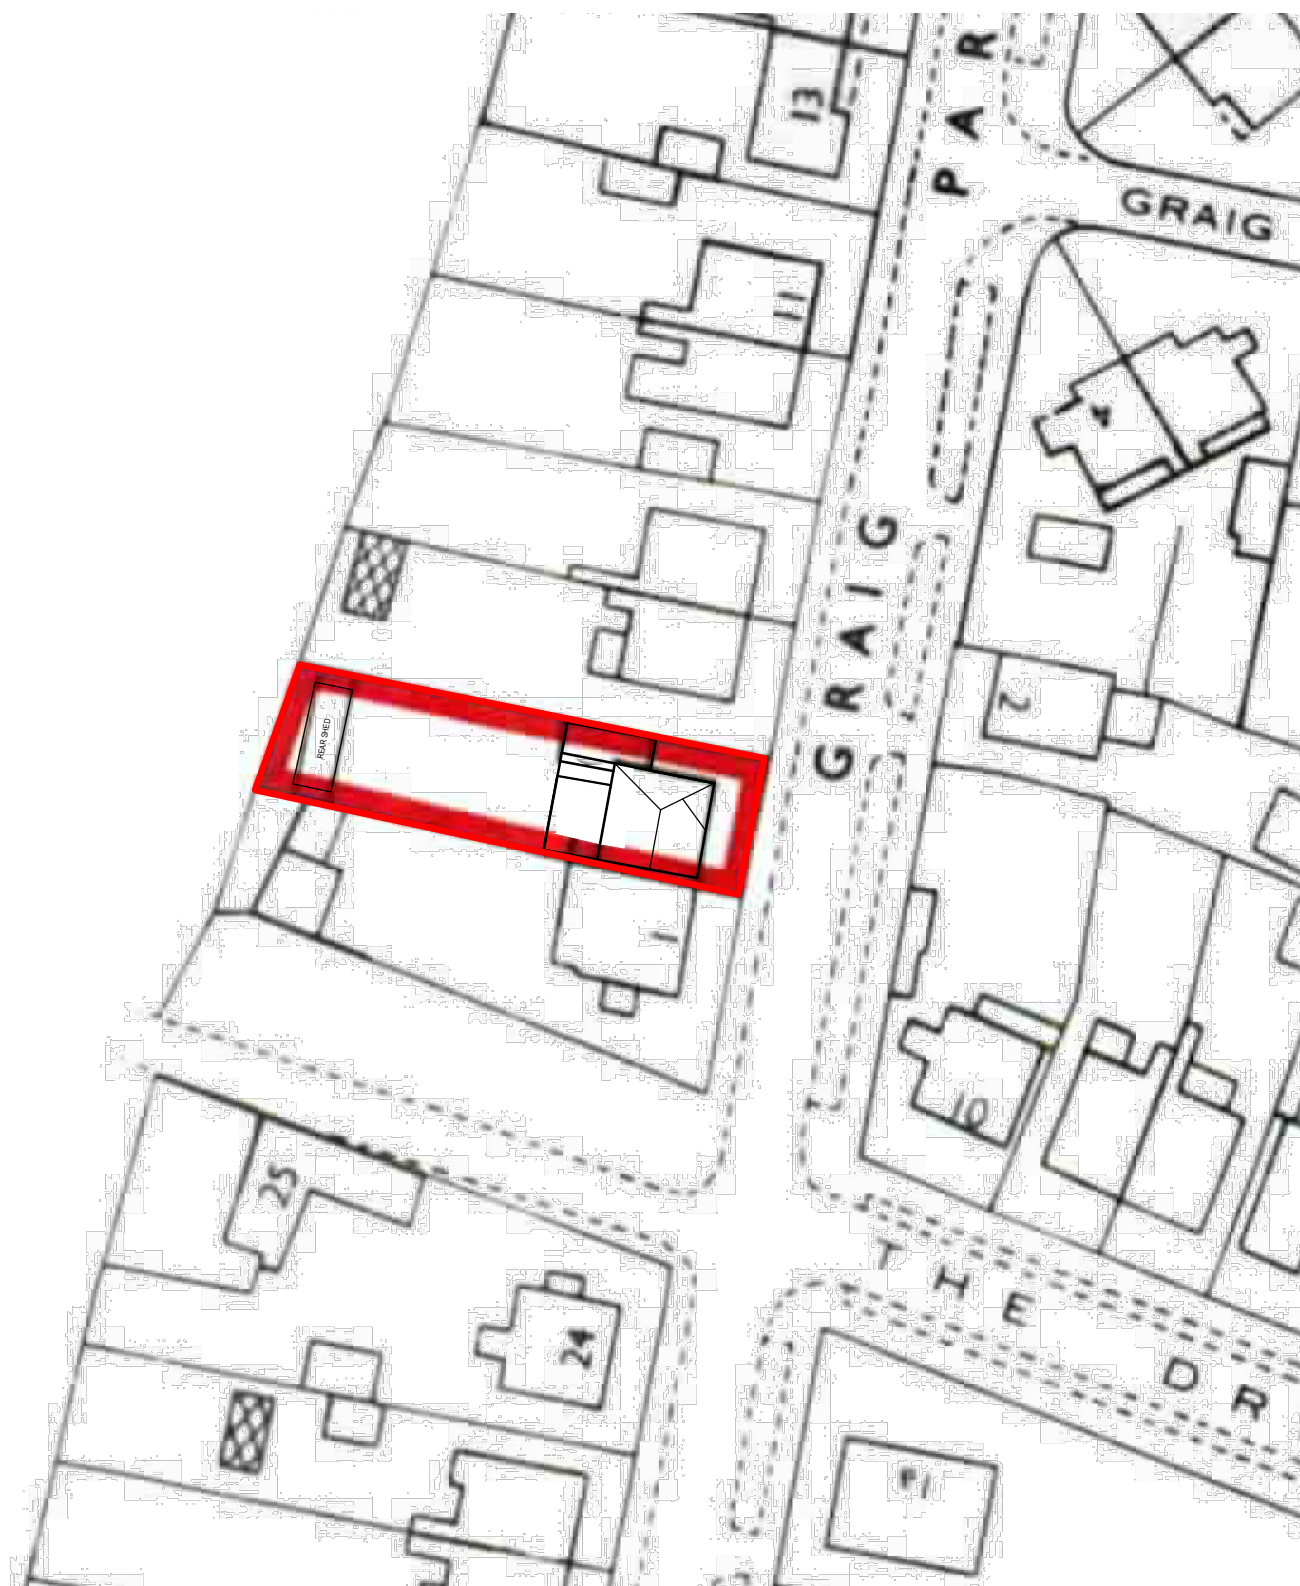

Block Plan Scale 1:500 @ A3

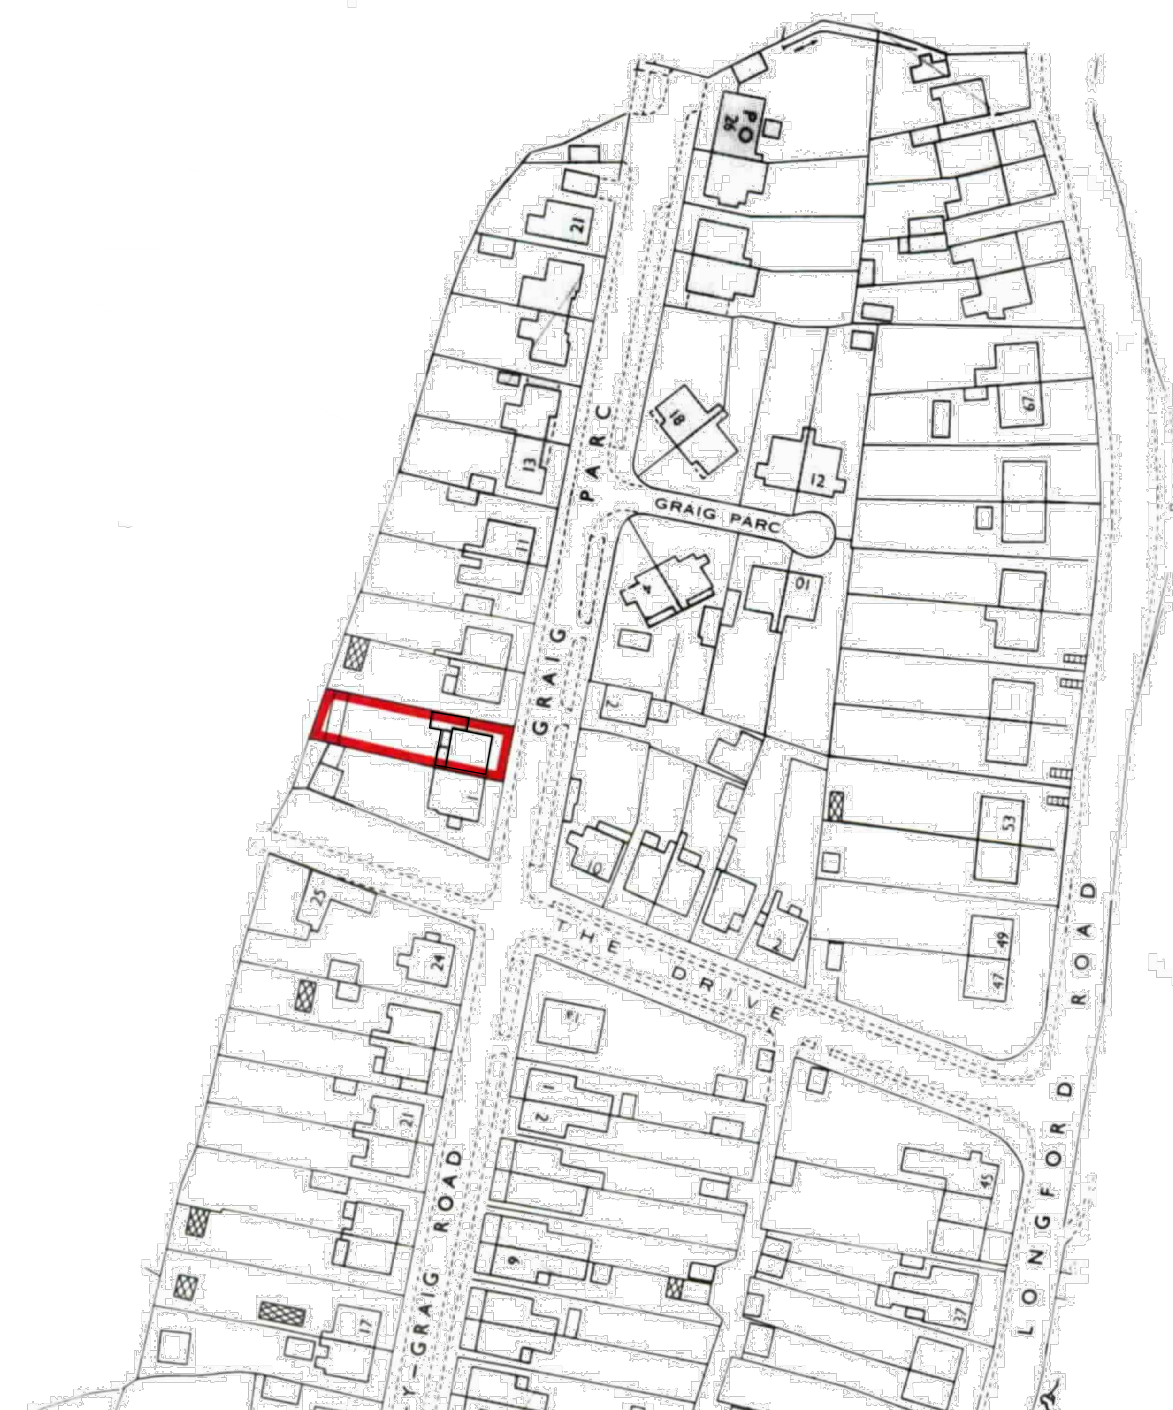

Site Location Plan Scale 1:1250 @ A3

NOTE:						SITE ADDRESS: 3 Graig Parc Longford SA10 7HB					
The Contractor is to check and verify all building and site dimensions, levels and sewer invert levels at connection points before work starts. This drawing must be read with and checked against any structural or other specialist drawings provided. The Contractor is to comply in all respects with the current Building Regulations whether or not specifically stated on these drawings. This drawing is not intended to show details of foundation or ground conditions. Each area of ground relied upon to support the structure depicted must be investigated by the Contractor and suitable methods of foundation be provided.							DRAWING TITLE: Site Location & Block Plan PLANNING				
Rev.			By	Date							
DESIGN VISION5 Contact: Angharad Randall Email: Design_Vision_5@hotmail.com Tel No: 07853 169 142								DRAWN BY: AR		SCALE: A3 @ 1:100	DATE: 08/05/2021
					Arch/Designer AR		SYSTEM PROJECT NUMBER: 17 - 2021		DRWG NO: 01	REV: -	