



**PROPOSED GARDEN ROOM AND RAISED DECKING AT
4 MIN-Y-COED
GLYNNEATH**



LOCATION PLAN 1:1250

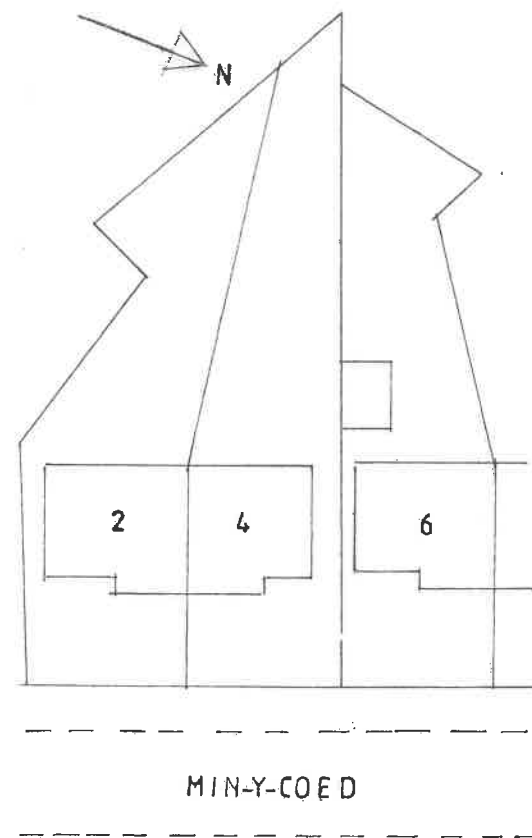


EXISTING BLOCK PLAN 1:500

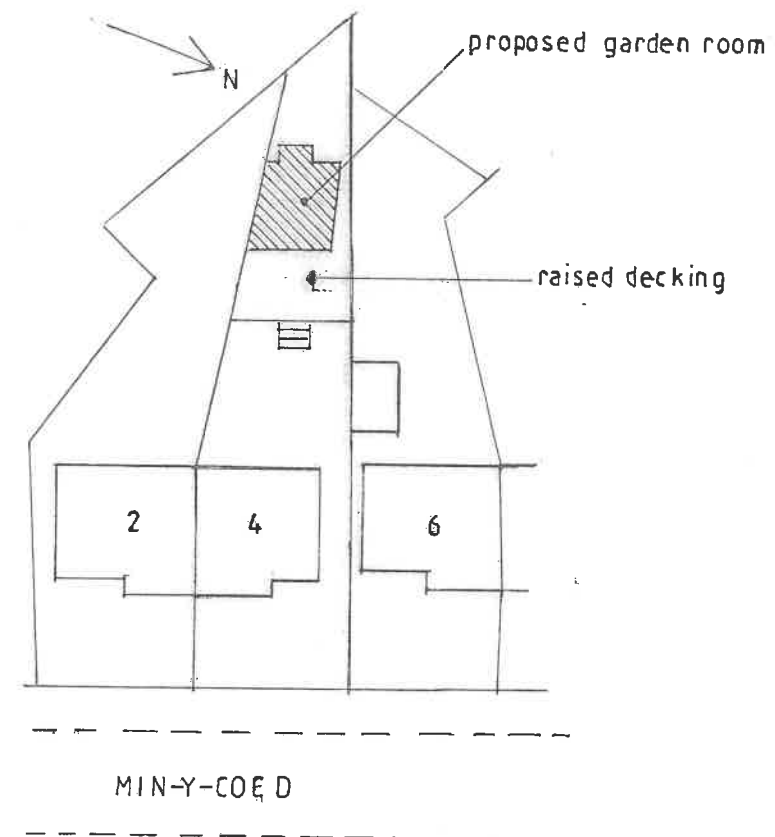

PROPOSED BLOCK PLAN 1:500

SCALE 1:100


Upvc double glazed joinery

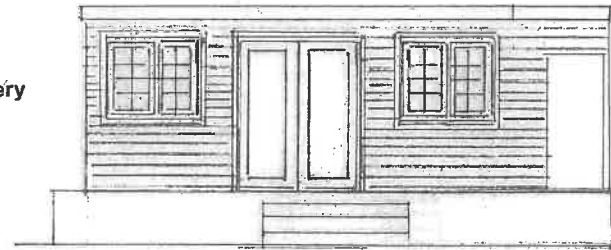

Timber cladding


FRONT ELEVATION

Timber cladding

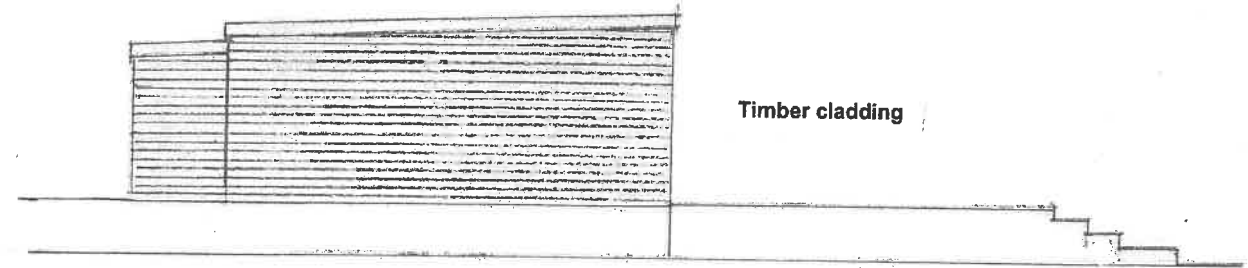


SIDE ELEVATION

Timber cladding

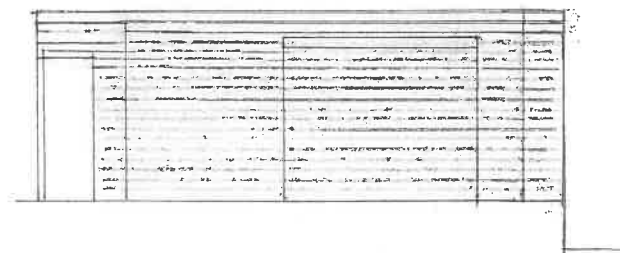


REAR ELEVATION

Timber cladding

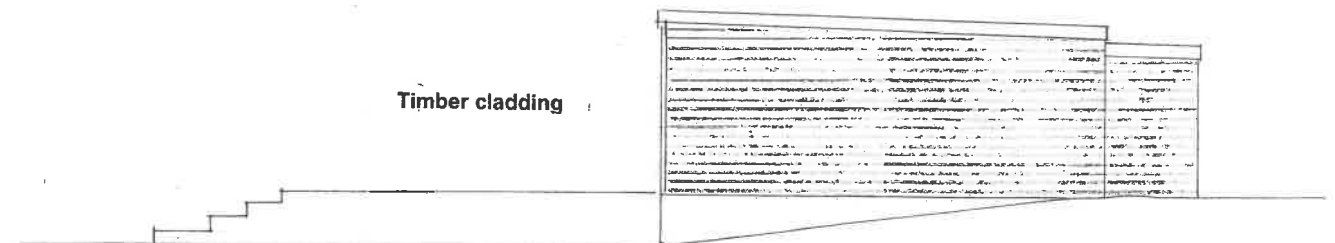

SIDE ELEVATION

SCALE 1:50

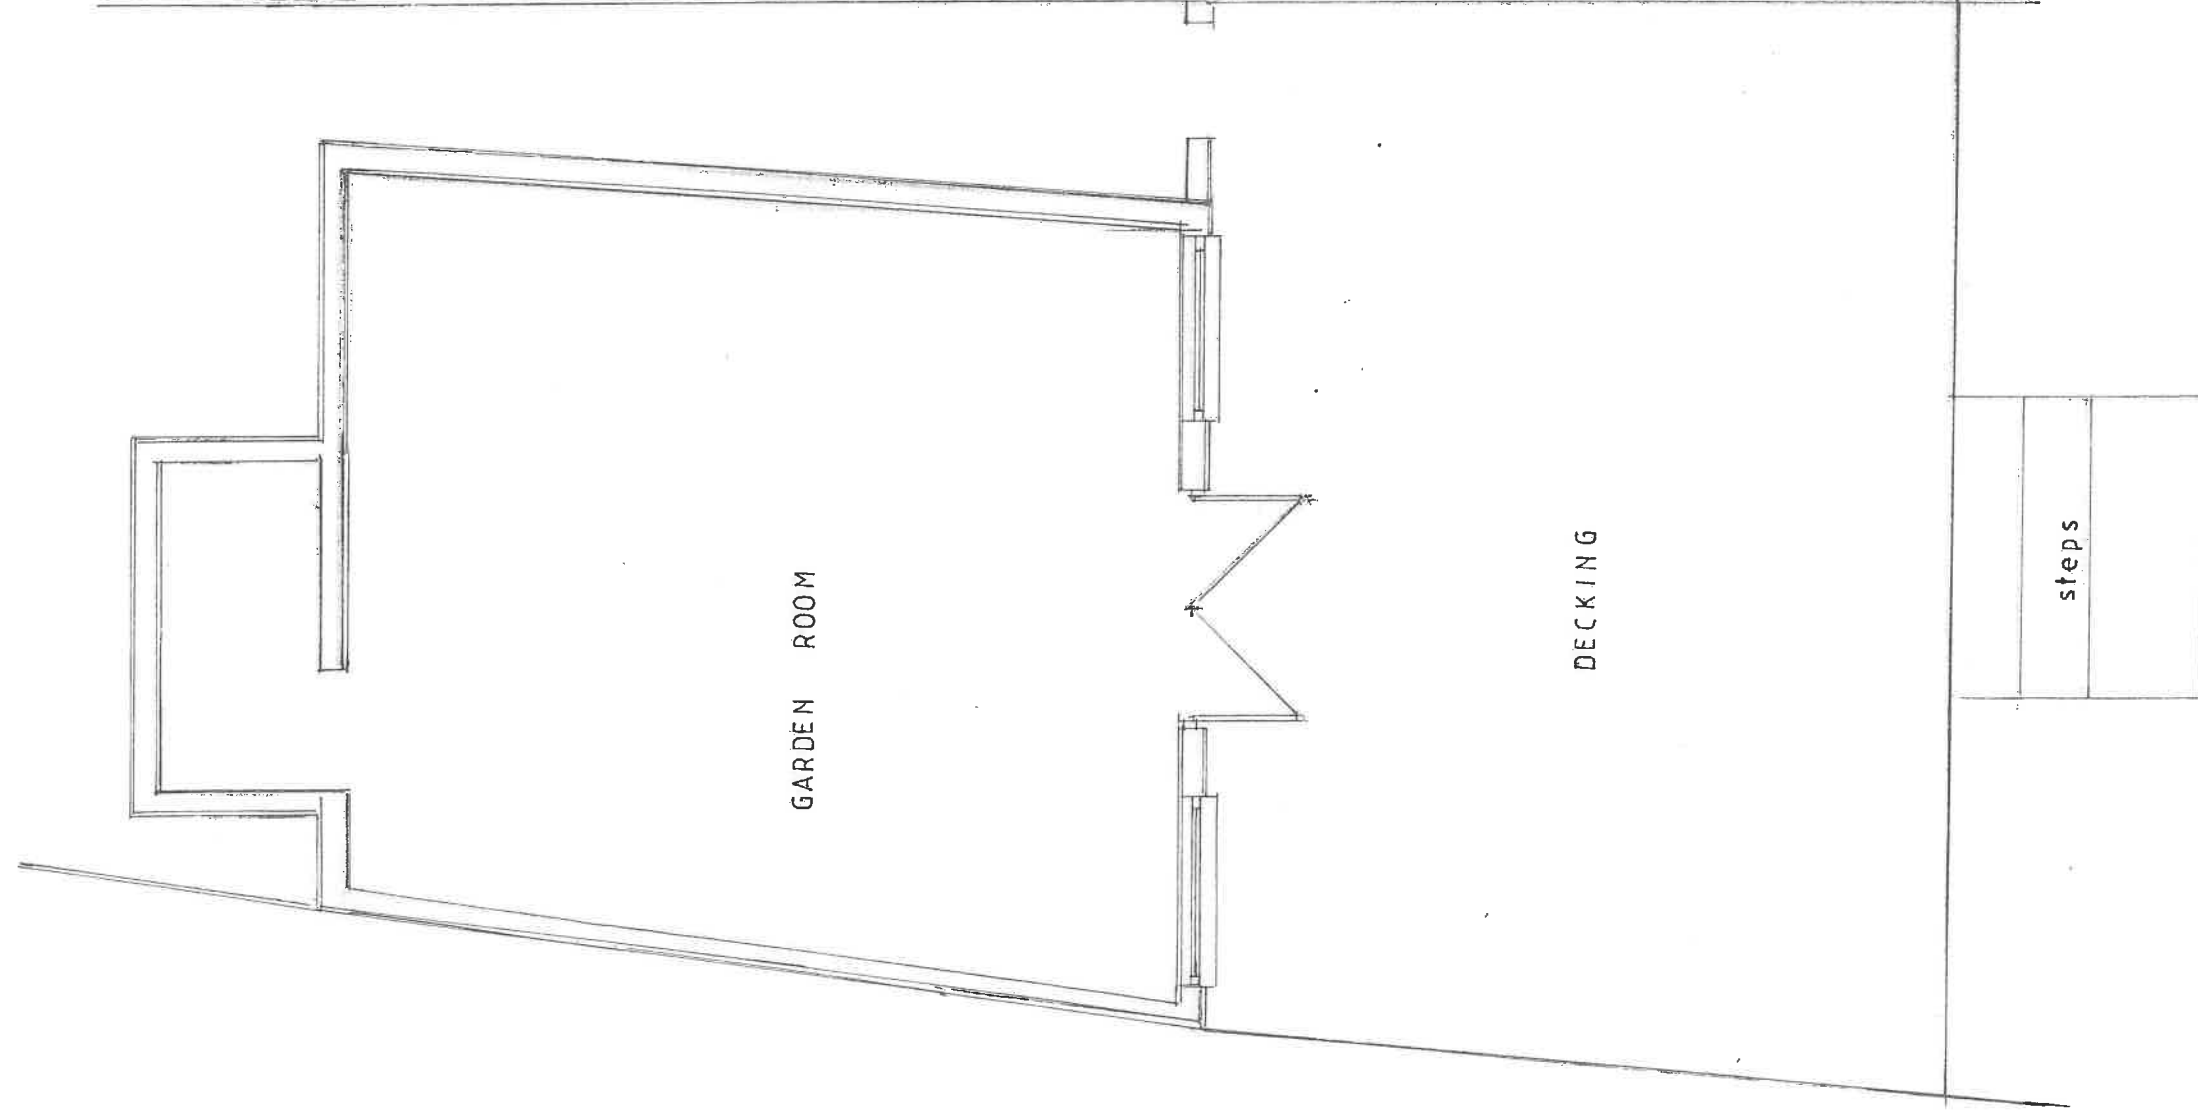

GROUND FLOOR