
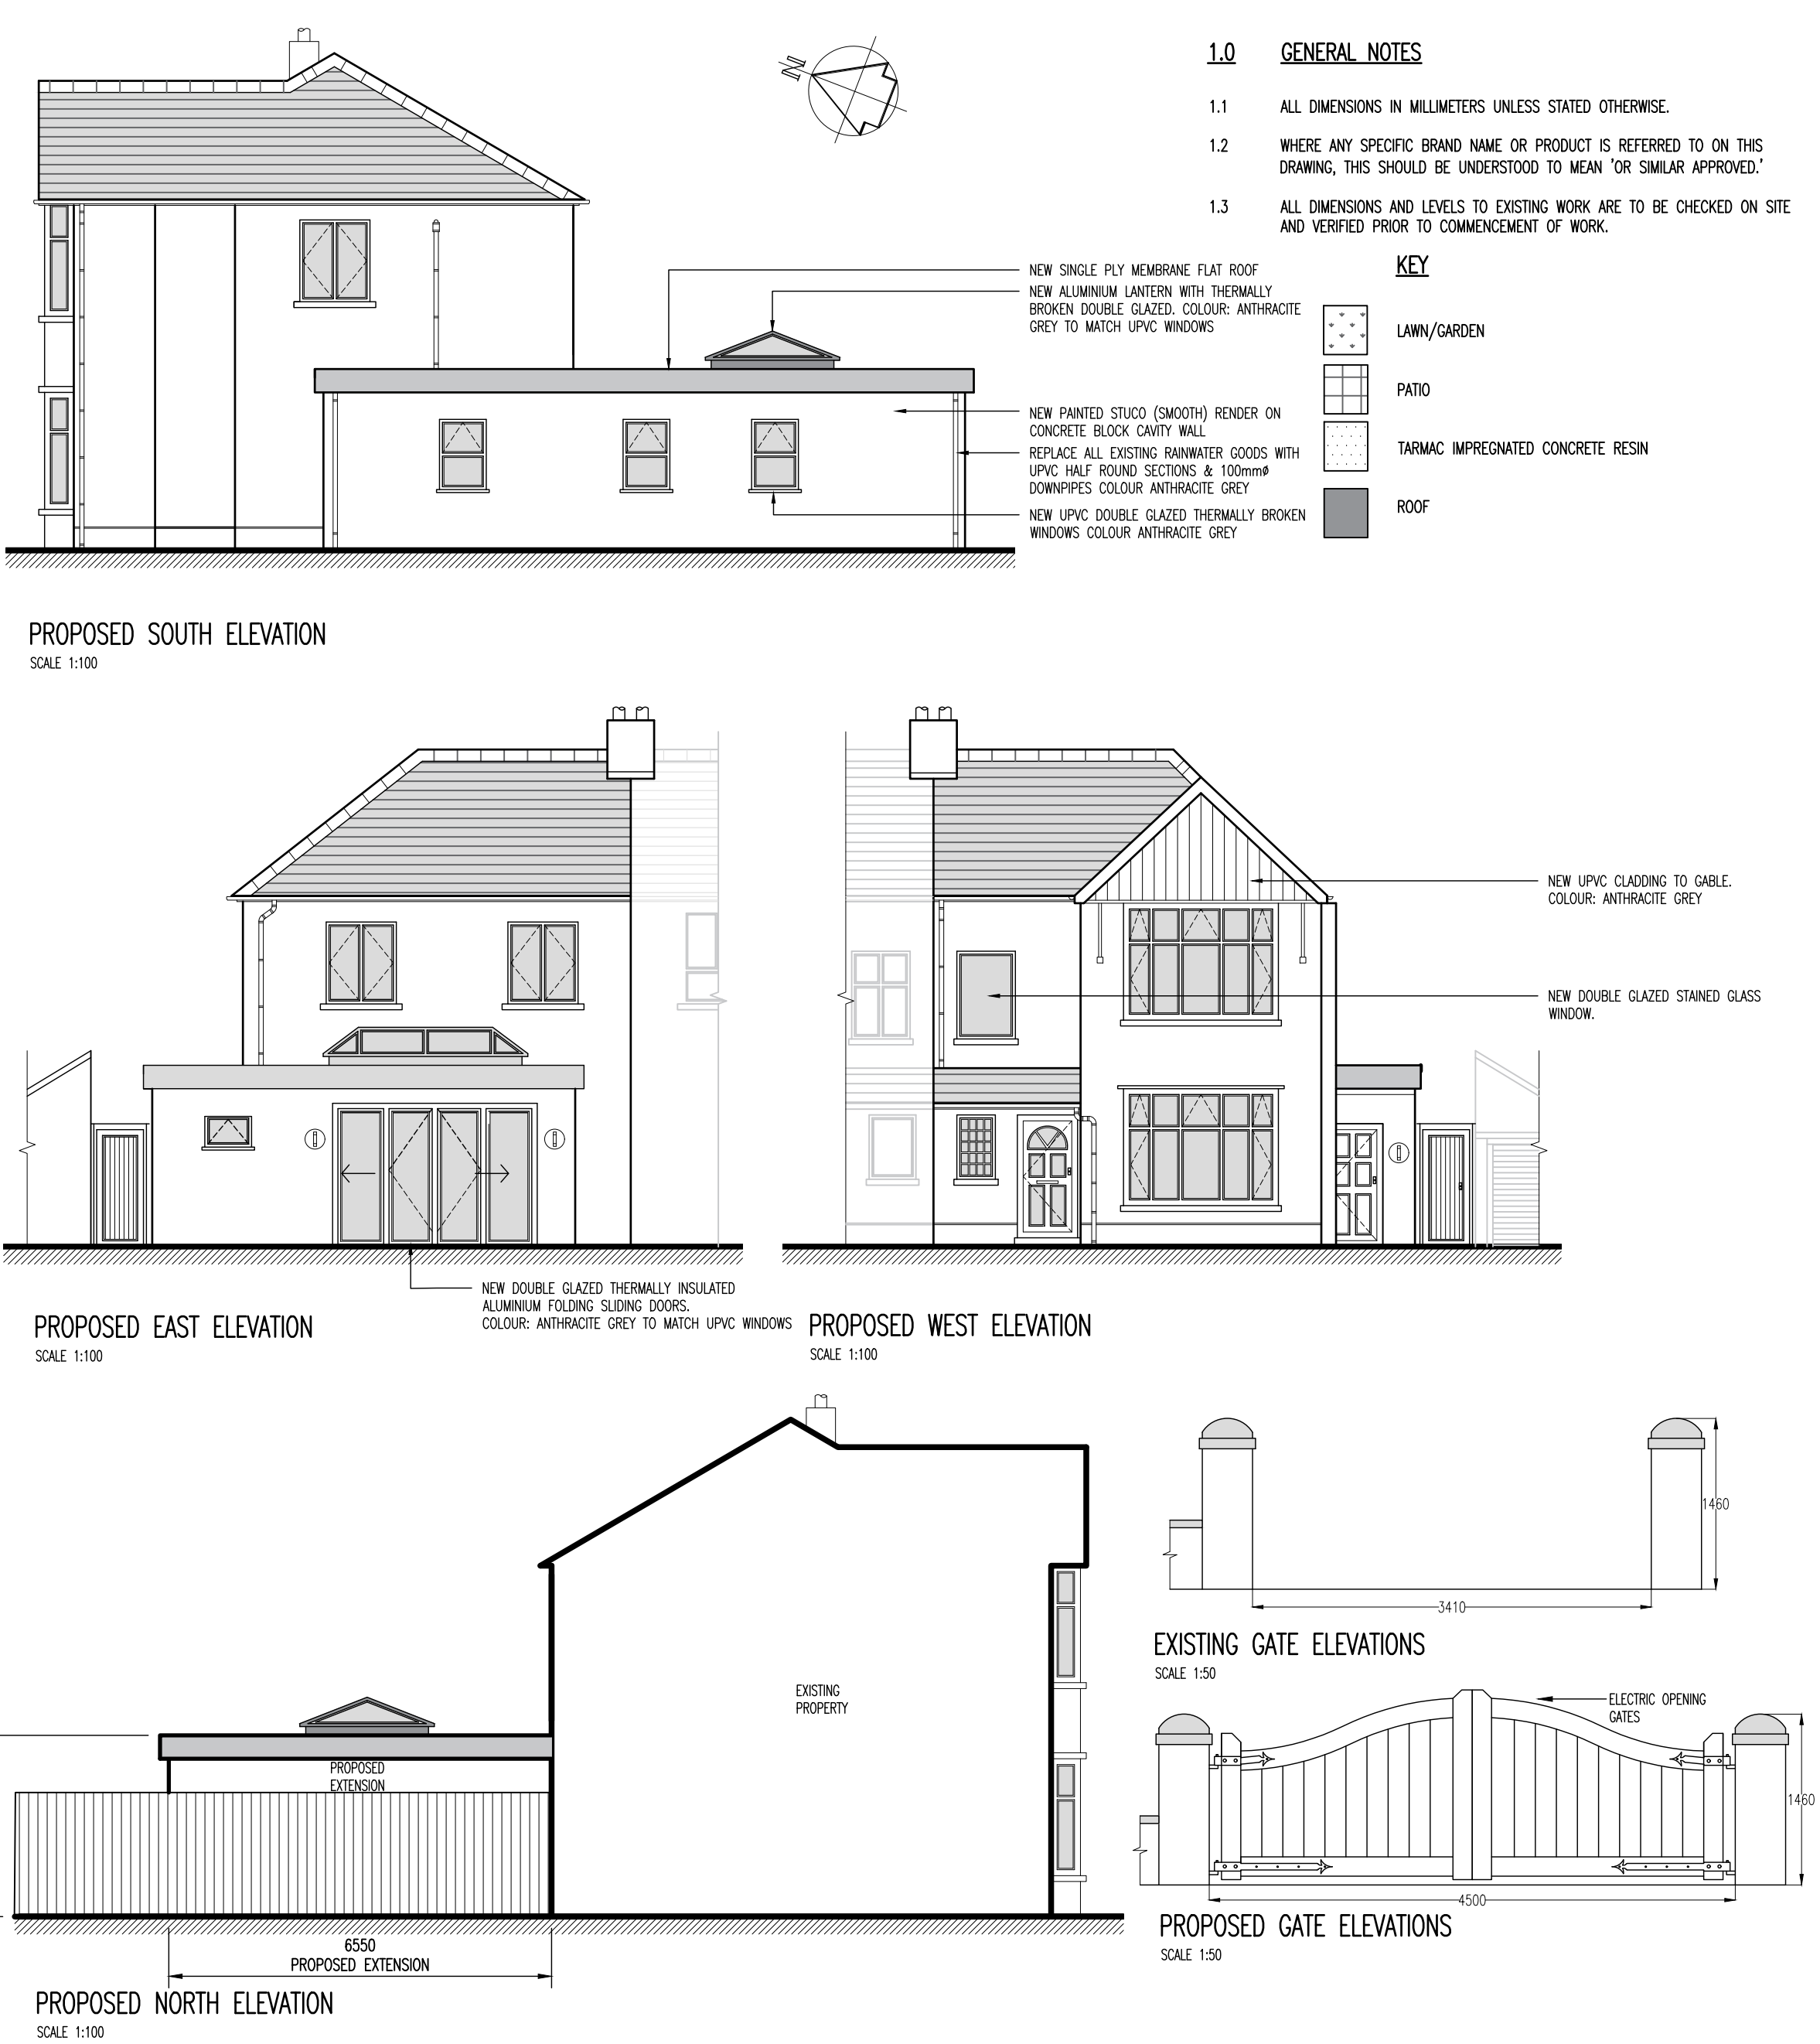


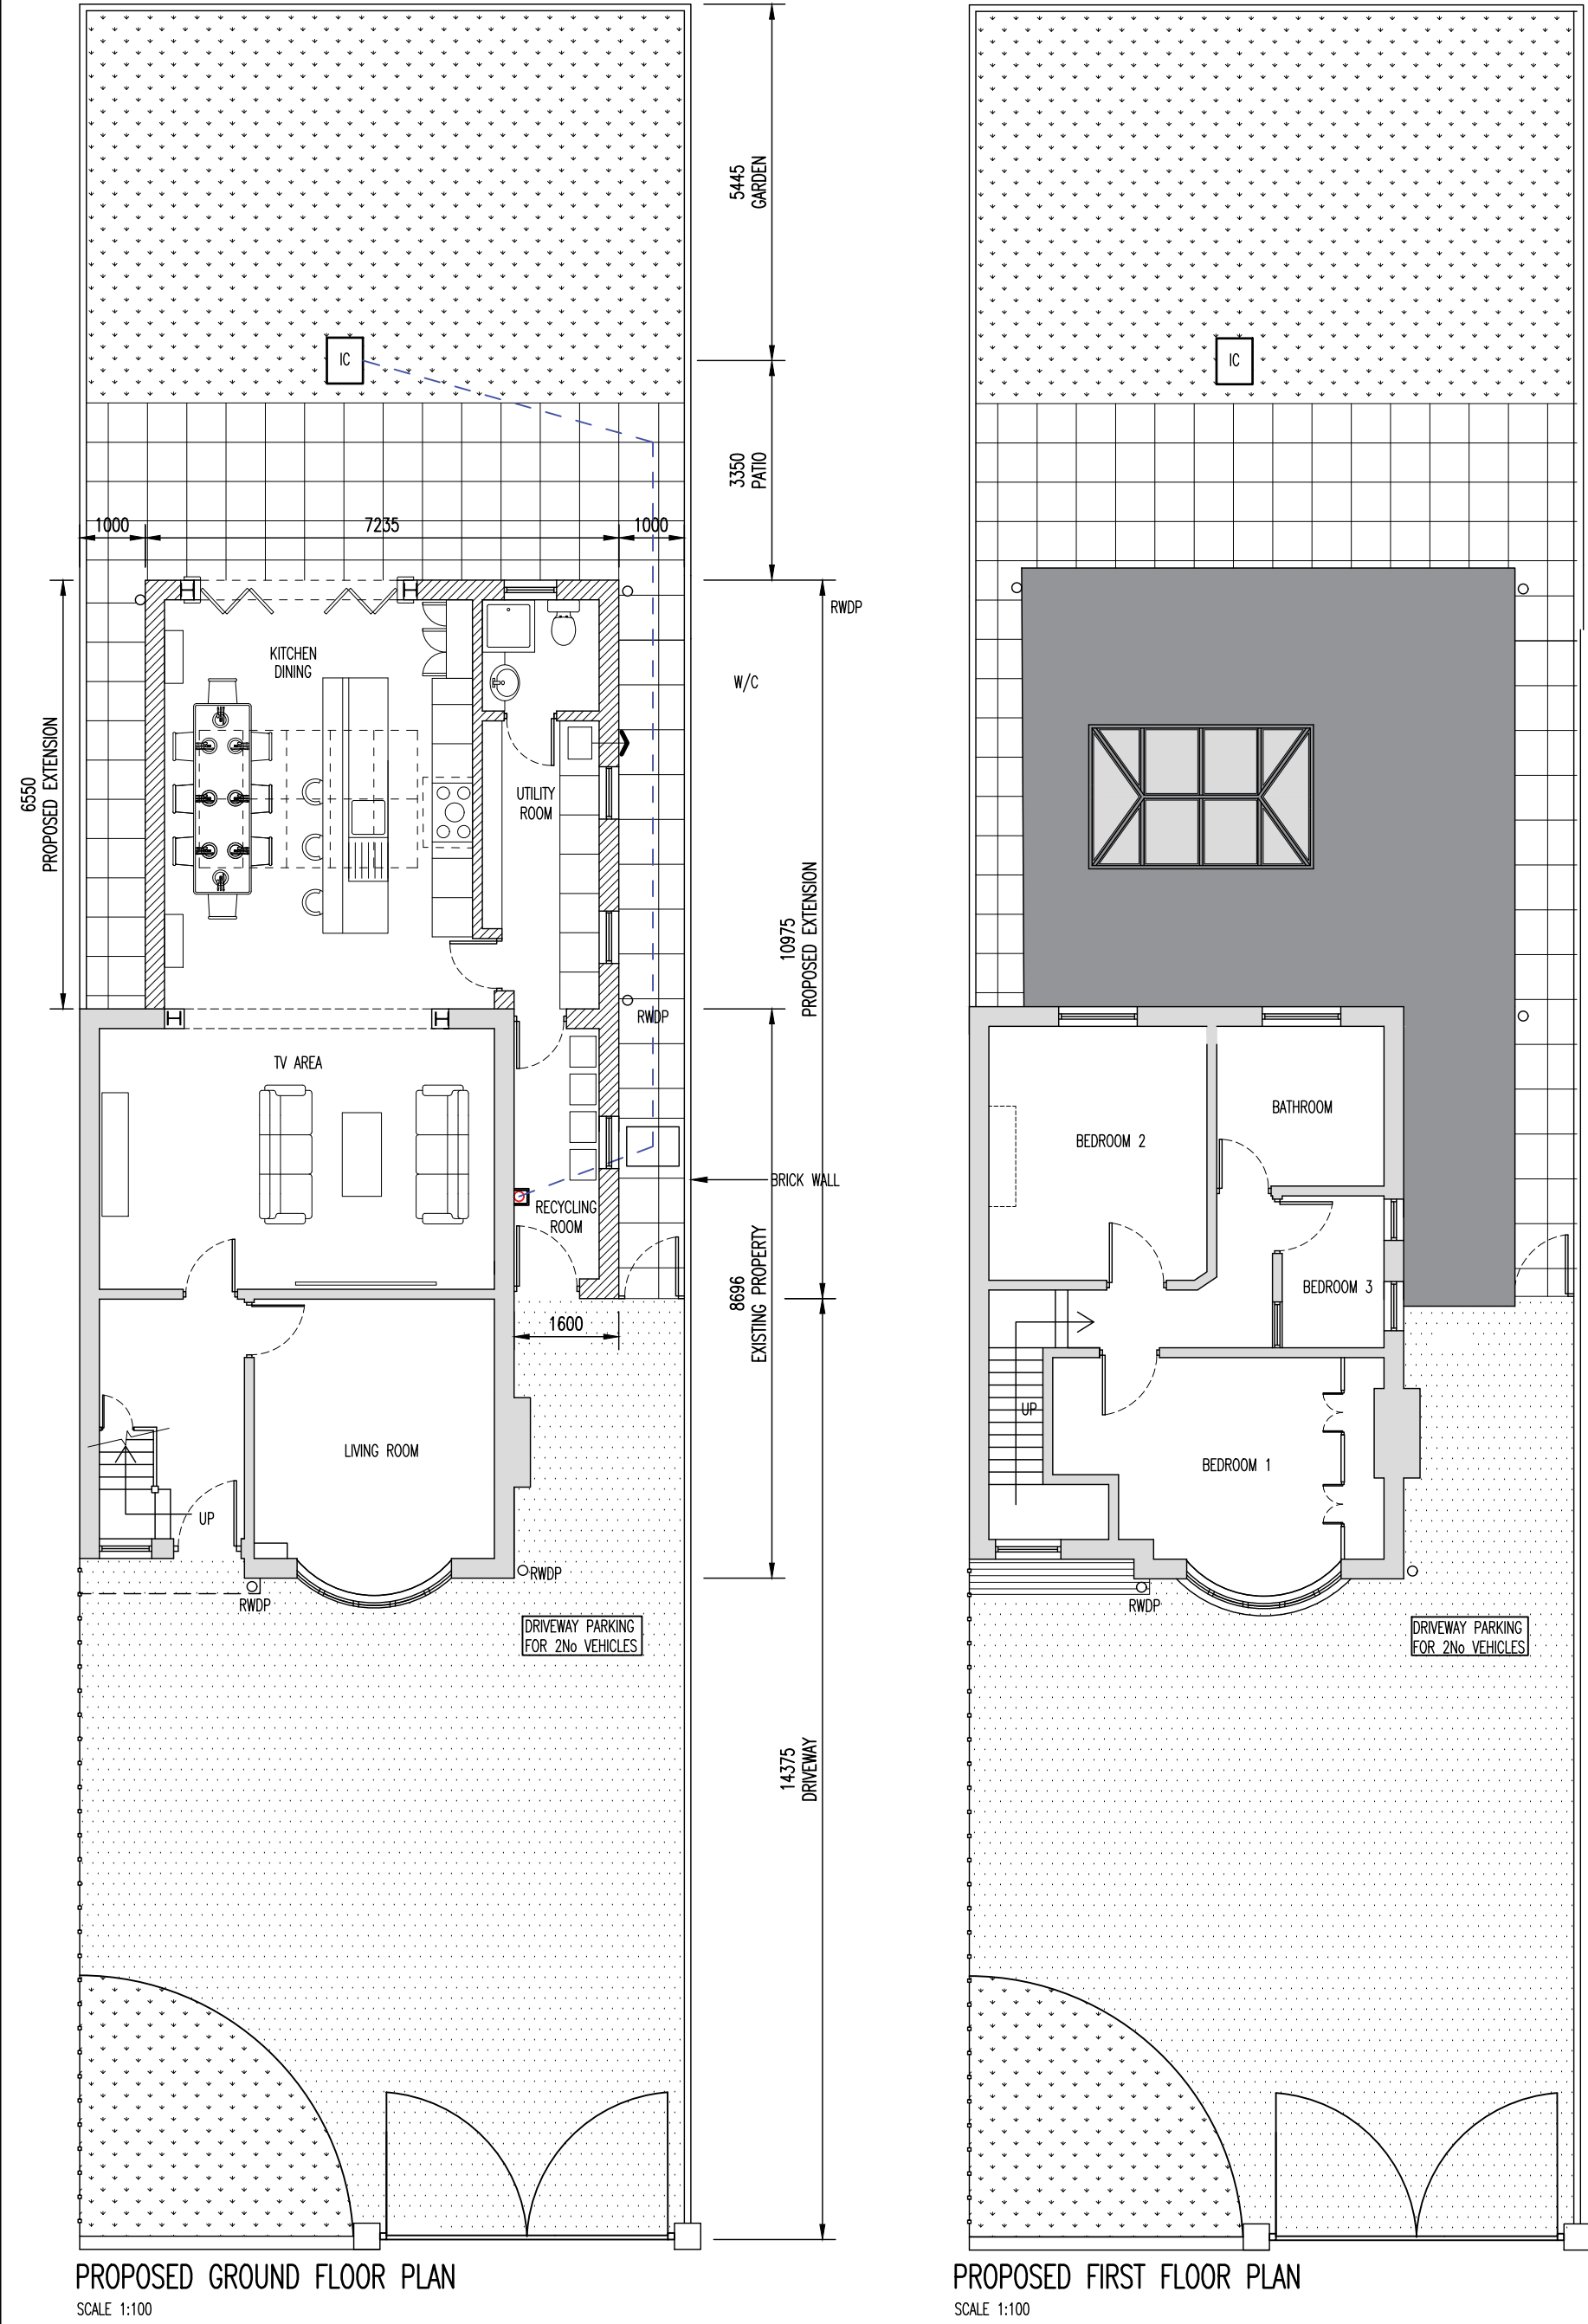

Rev: E

Drawing No: A02

Job No: 21.17

scales: 1:100

No.	REVISION	by	date
A	FRONT GARDEN ADDED, PROPERTY LINE TO REAR OF PROPERTY AMENDED	JOH	30.03.21
B	AMENDED TO REFLECT CLIENT COMMENT	JOH	22.04.21
C	AMENDED TO REFLECT CLIENT COMMENT	JOH	28.04.21
D	AMENDED TO REFLECT CLIENT COMMENT	LT	05.05.21
E	AMENDED TO REFLECT CLIENT COMMENT	LT	11.05.21

No.	REVISION	by	date

NOTES

1 Do not scale from this drawing

2 All dimensions to be checked on site

3 'As built' drawings are prepared, in part, based upon information furnished by others. While this information is believed to be reliable, James & Nicholas LLP assume no responsibility for the accuracy of 'As built' drawings or for any errors or omissions that may have been incorporated into them as a result of incorrect information provided to us by others. Those relying on an 'As built' drawing are advised to obtain independent verification of its accuracy.

STAGE

PRELIMINARY

CLIENT

MS. KATIE JOHN

james&nicholas

Grove House, Grove Place, Port Talbot SA13 1XA • Tel 01639 885431 • Fax 01639 891687

admin@jamesandnicholas.com • www.jamesandnicholas.com

James & Nicholas Limited Liability Partnership. Registered in the UK No. OC303071

bydate

drawnJ.O.H31.03.21

checkedJ.E.H31.03.21

approvedJ.E.H31.03.21

Job No: 21.17

Drawing No: A02

Rev: E

scales: AS SHOWN @ A2

COPYRIGHT

©