
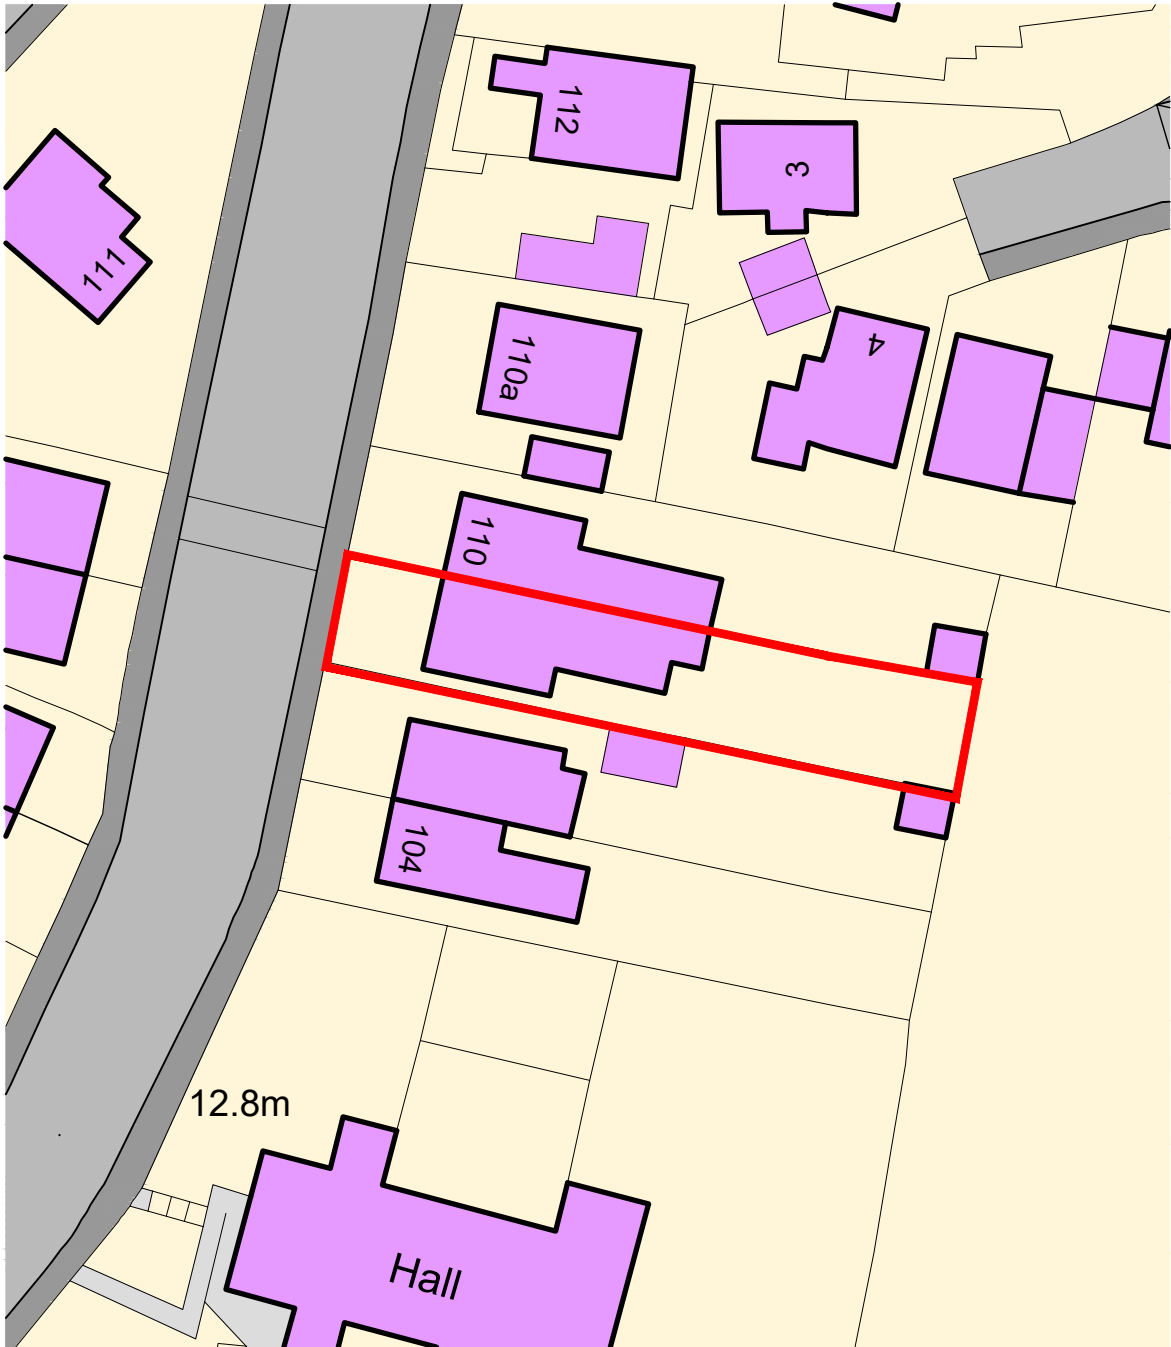


Superseded

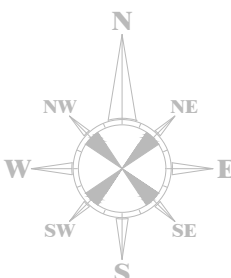

NOTES Ordnance Survey, (c) Crown Copyright 2021. All rights reserved. Licence number 100022432 	REVISIONS			CLIENT: Jan Stanley						
	Rev	Comment	By	Date	PROJECT TITLE: Extension					
					PROJECT ADDRESS 1: 108 Shelone Road, Briton Ferry				A4	
					PROJECT ADDRESS 2: Neath, SA11 2NG				CHECKED BY: DLD	
					DRAWING TITLE: Site Block Plan				APPROVED BY: DLD	
A B	Revised Titleblock Revised Layout	AV AV	19.02.2021 10.05.2021	DATE: 02.12.2020		SCALE: 1:500	DRAWN BY: AV	REF: RH450	DRAWING NO: 002	REV: B
THIS DRAWING IS THE COPYRIGHT OF DARKIN ARCHITECTS AND MAY NOT BE COPIED, ALTERED OR REPRODUCED IN ANY FORM OR PASSED TO A THIRD PARTY WITHOUT THEIR CONSENT. DIMENSIONS MUST BE CHECKED AND VERIFIED ON SITE AND ANY DISCREPANCIES SHOULD BE REPORTED TO THE ARCHITECT. THIS DRAWING MUST NOT BE SCALED AND SHOULD BE READ IN CONJUNCTION WITH ALL OTHER CONSULTANT'S DRAWINGS. IF IN DOUBT ASK FOR CONFIRMATION.				CARDIFF 02921 197 196 LLANELLI 01554 778 730 NEATH 01639 368 000 info@darkinarchitects.com © Copyright Darkin Architects 2021 RIBA  Chartered Practice					darkin architects drawing on experience	