



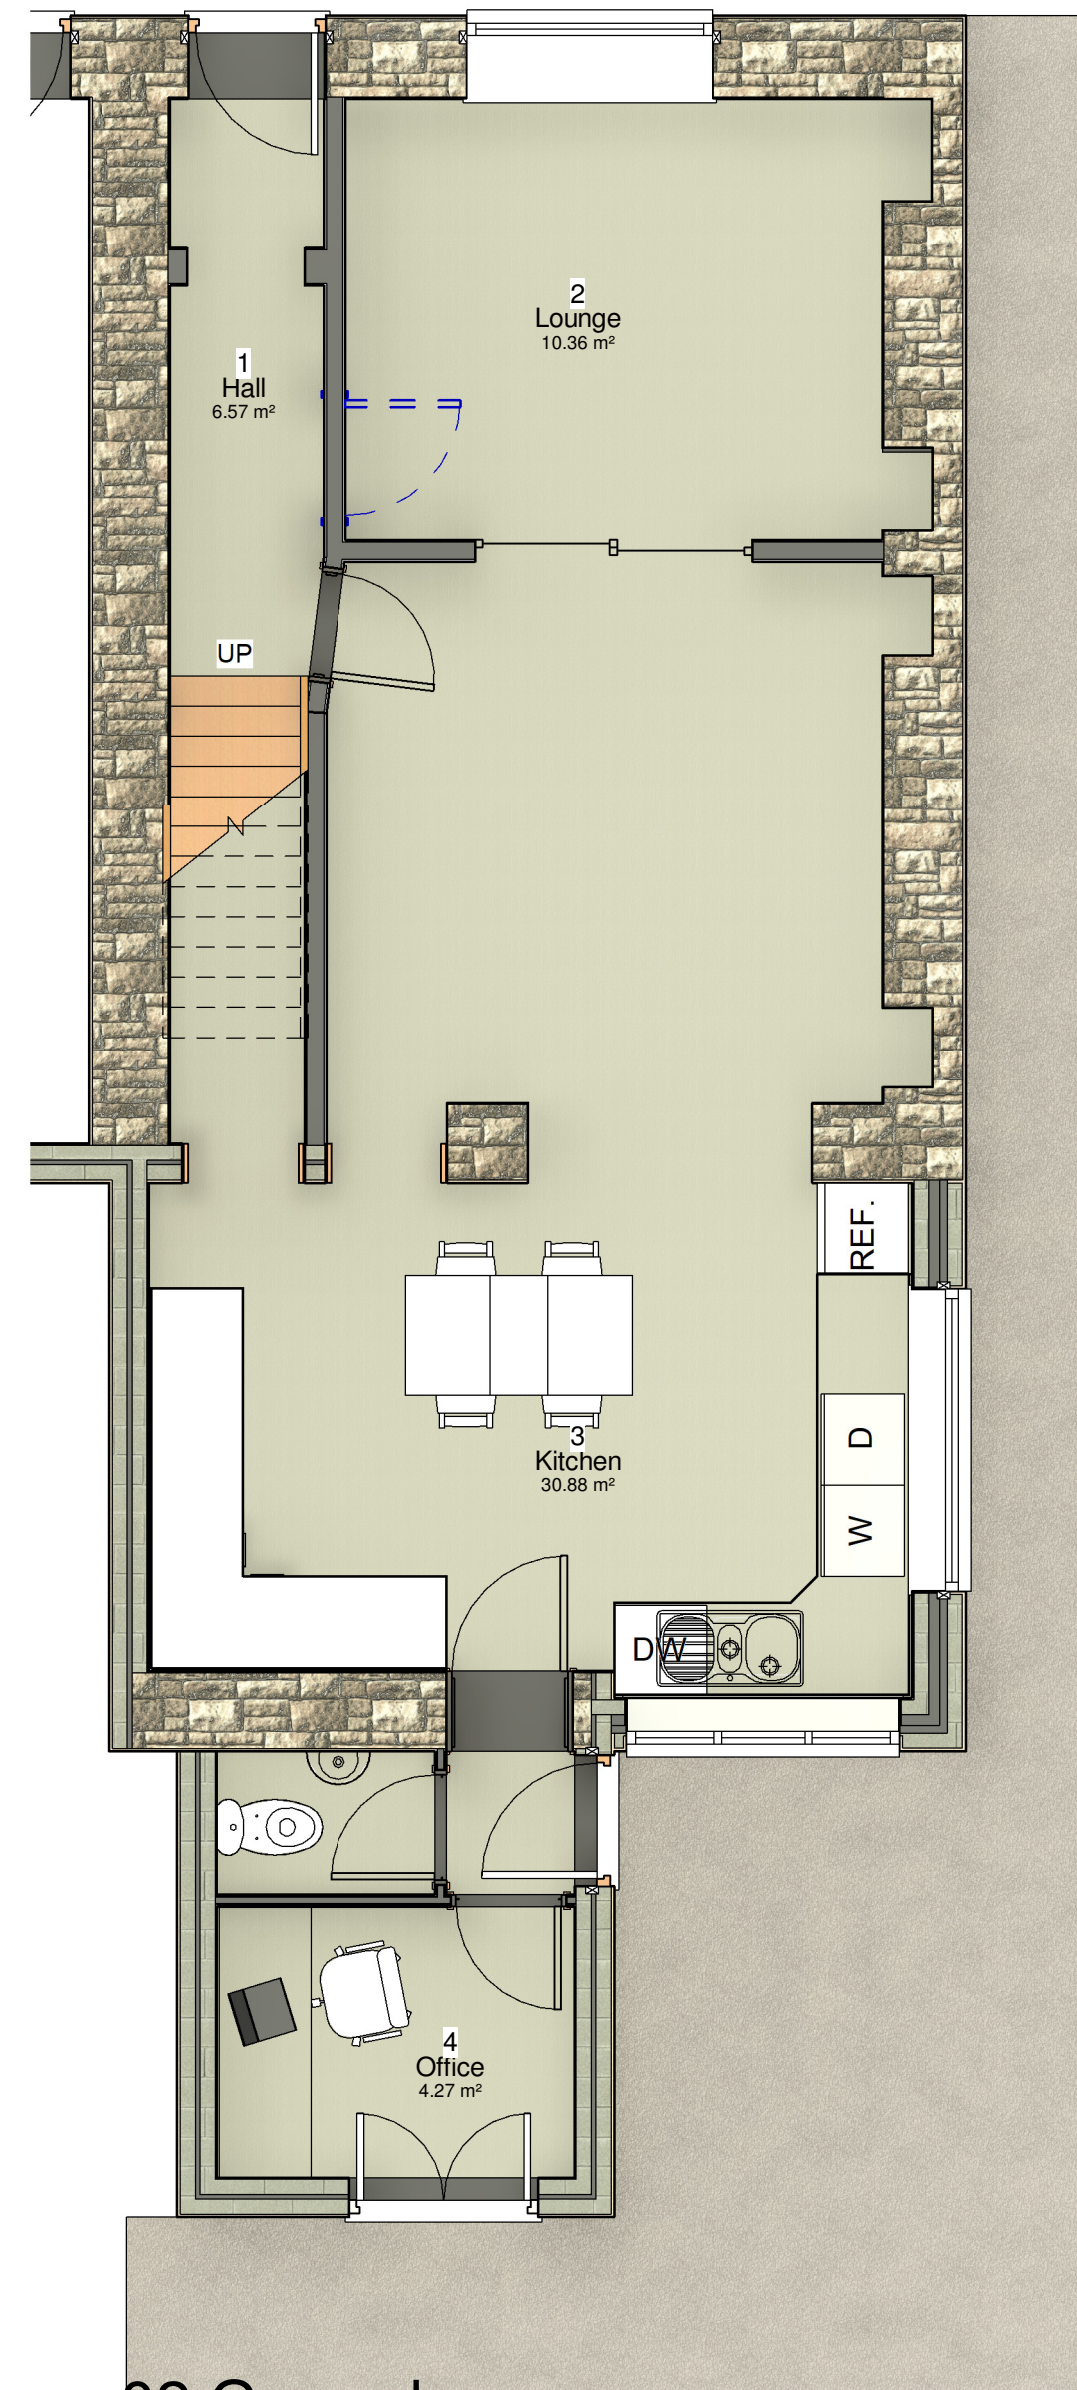


1 02 Ground Floor
1 : 50

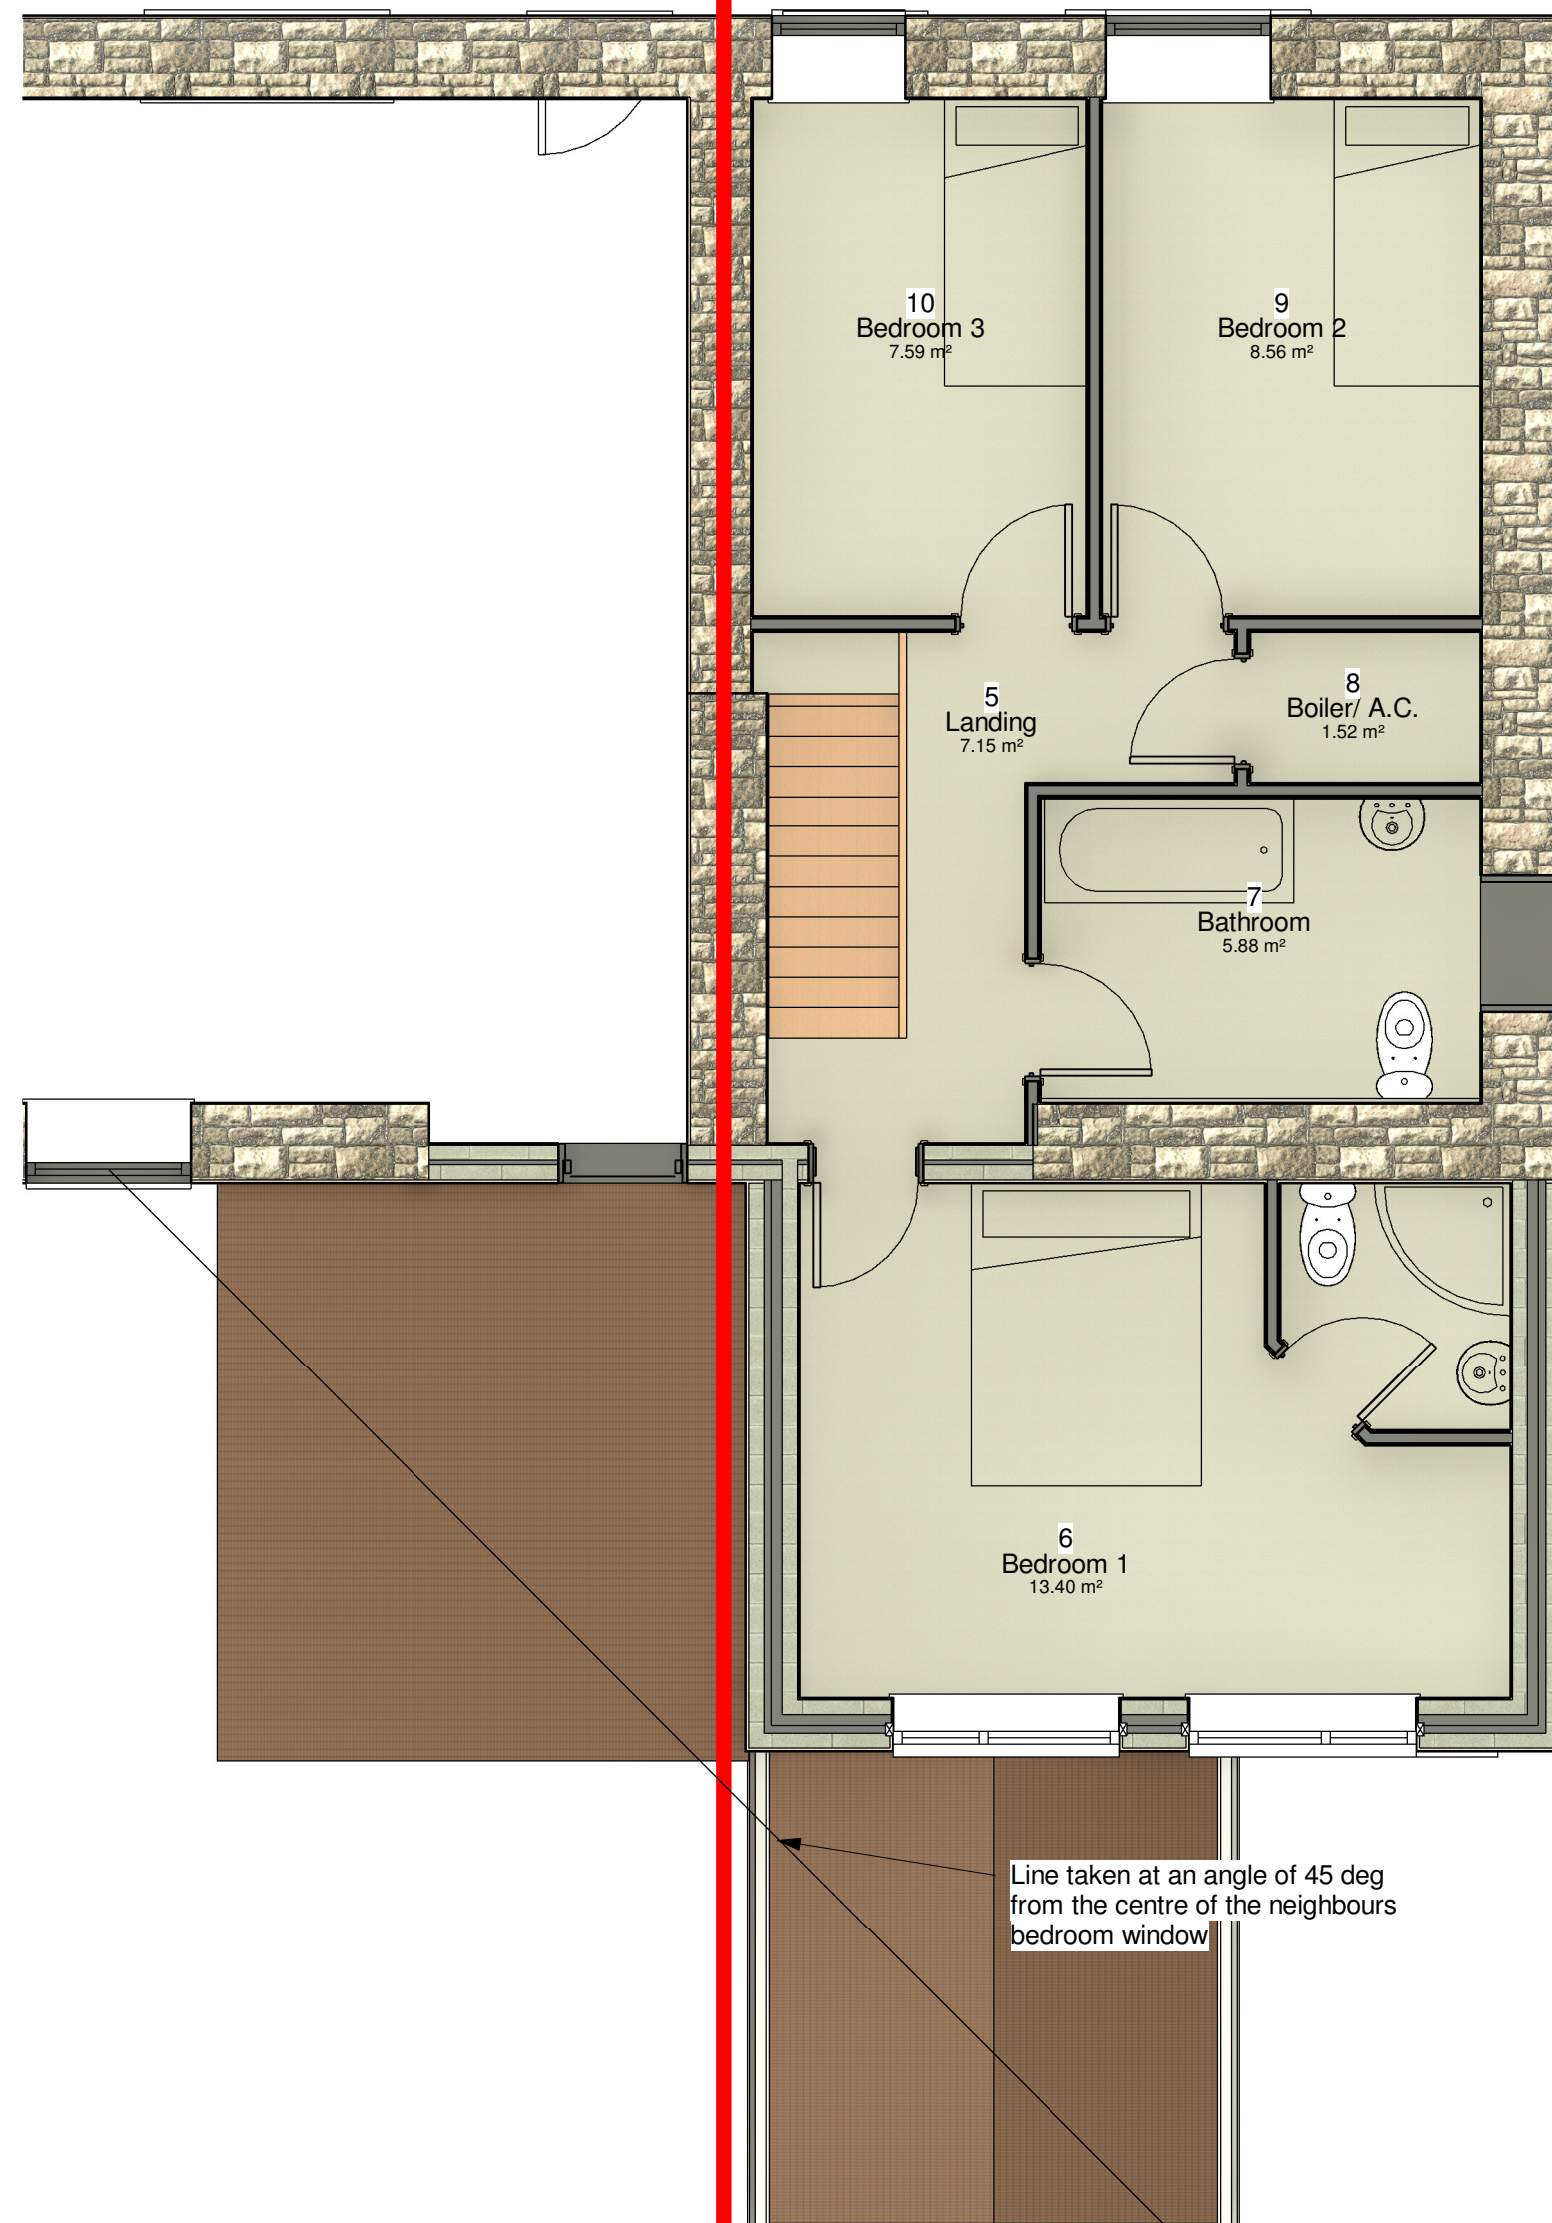


2 03 First Floor
1 : 50


Line taken at an angle of 45 deg from the centre of the neighbours bedroom window

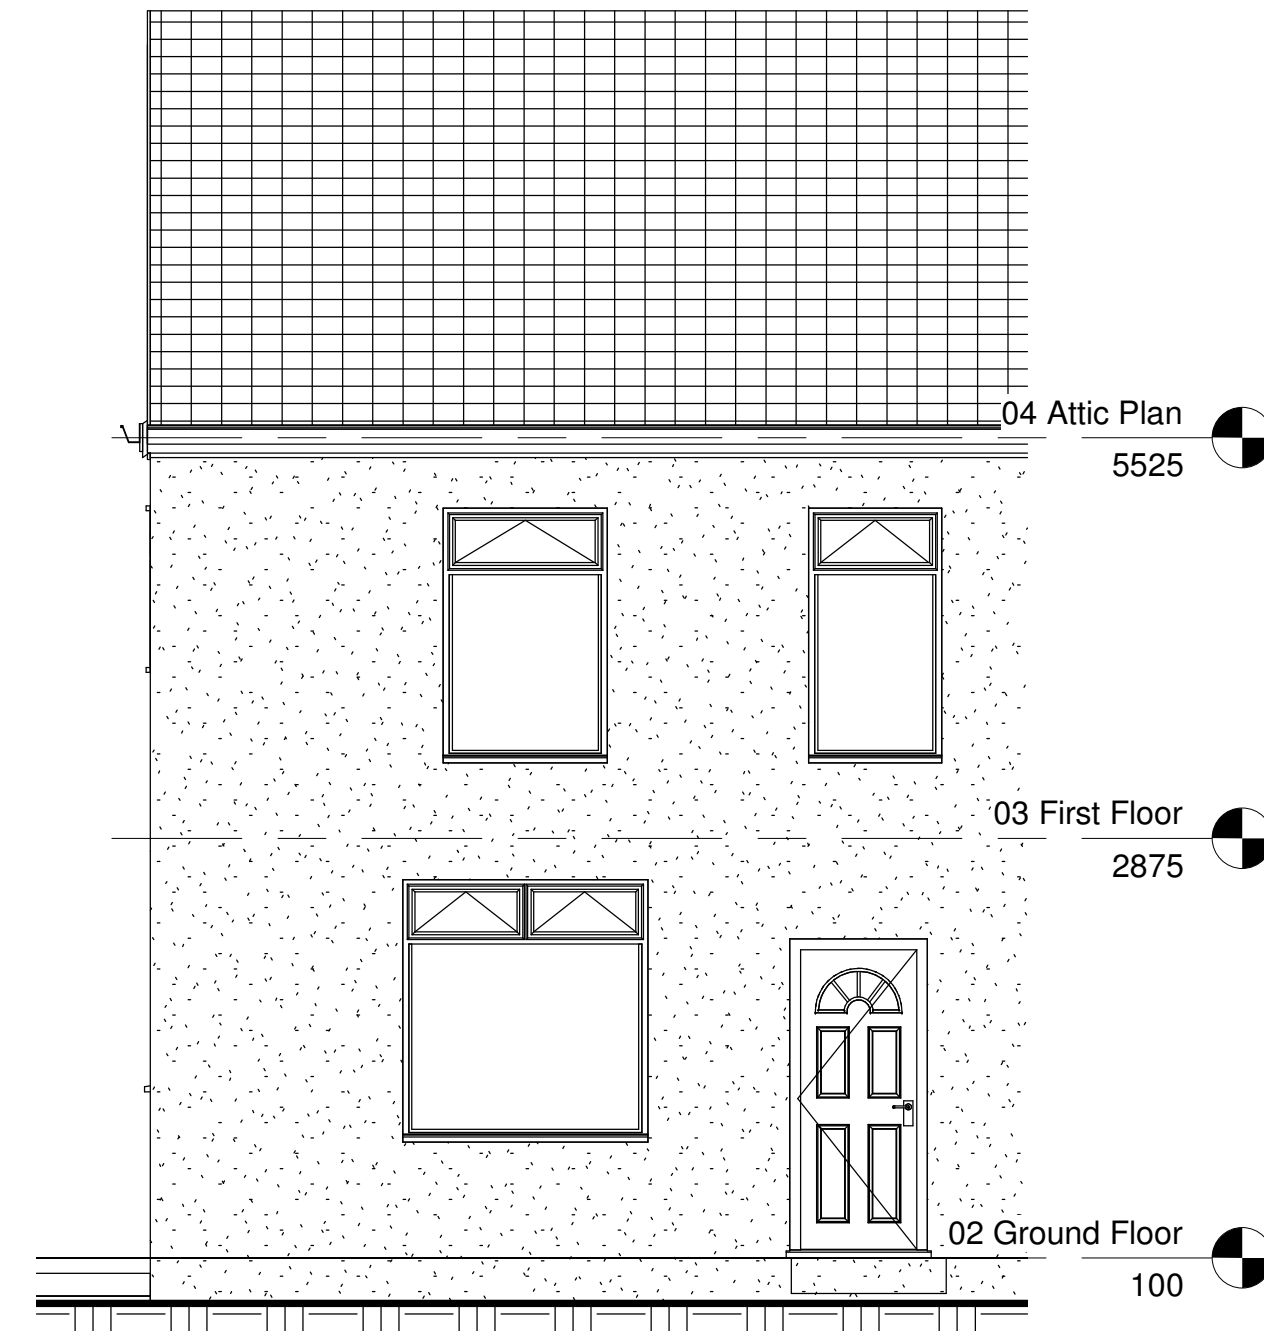


3 Front
1 : 50

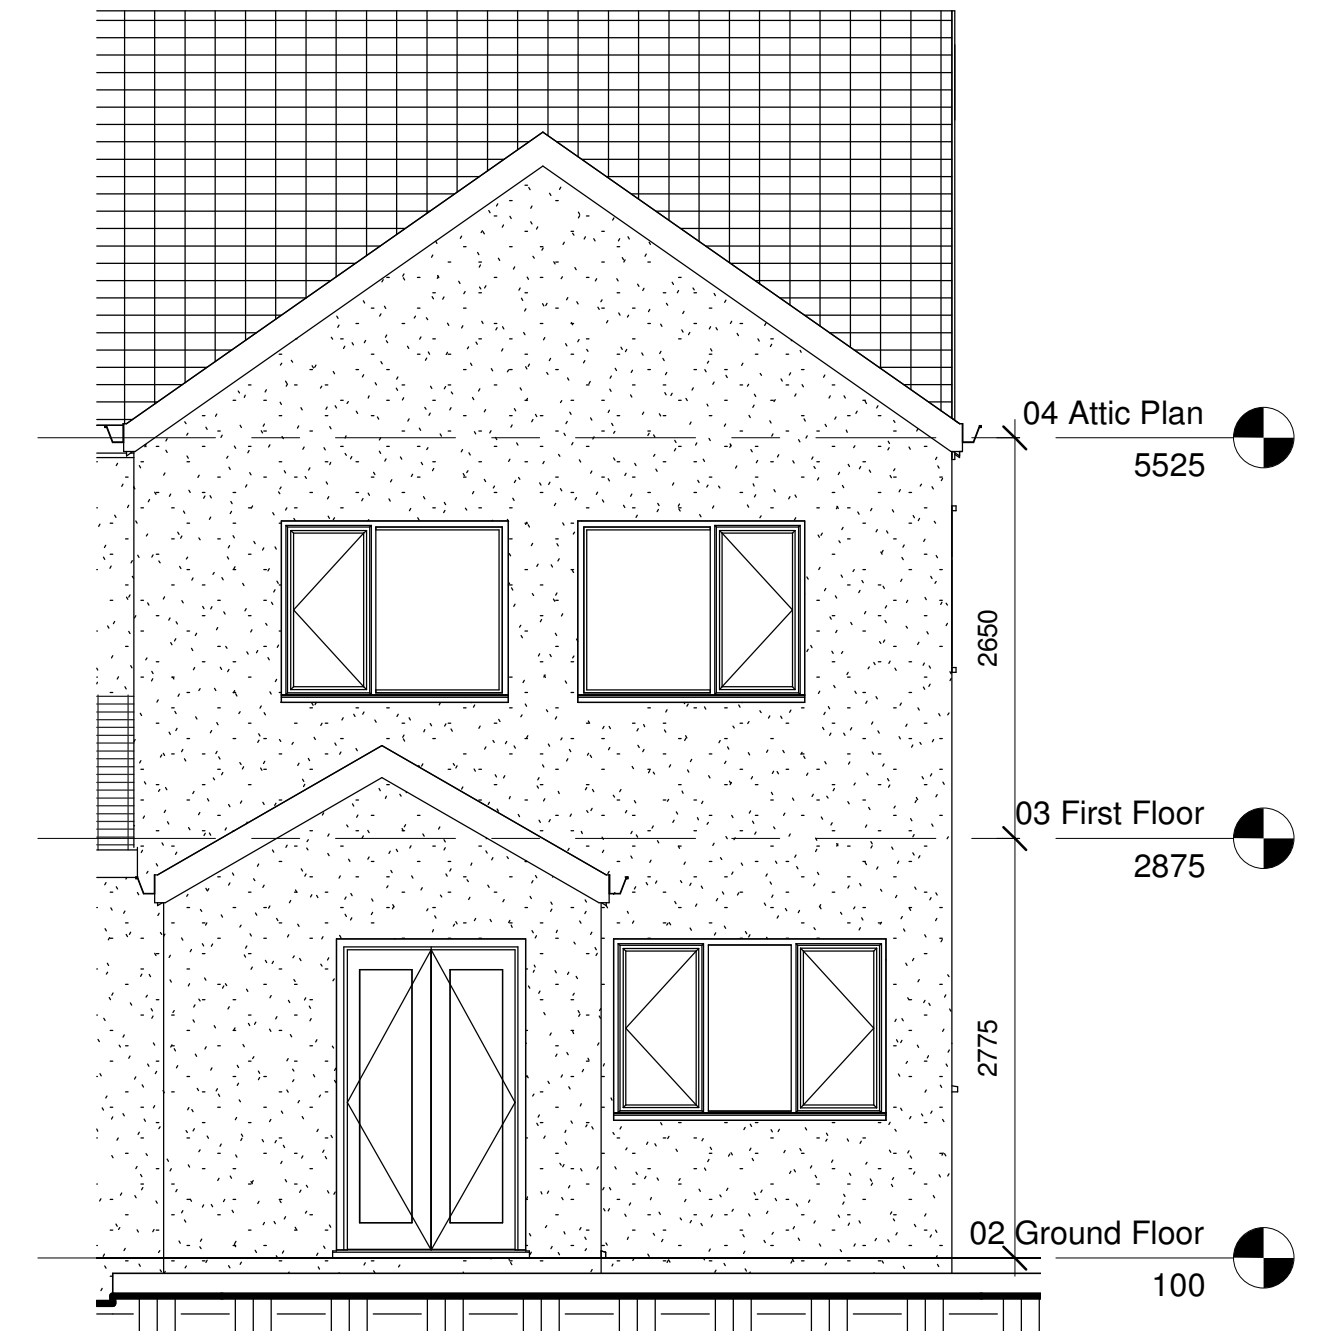

4 Rear
1 : 50

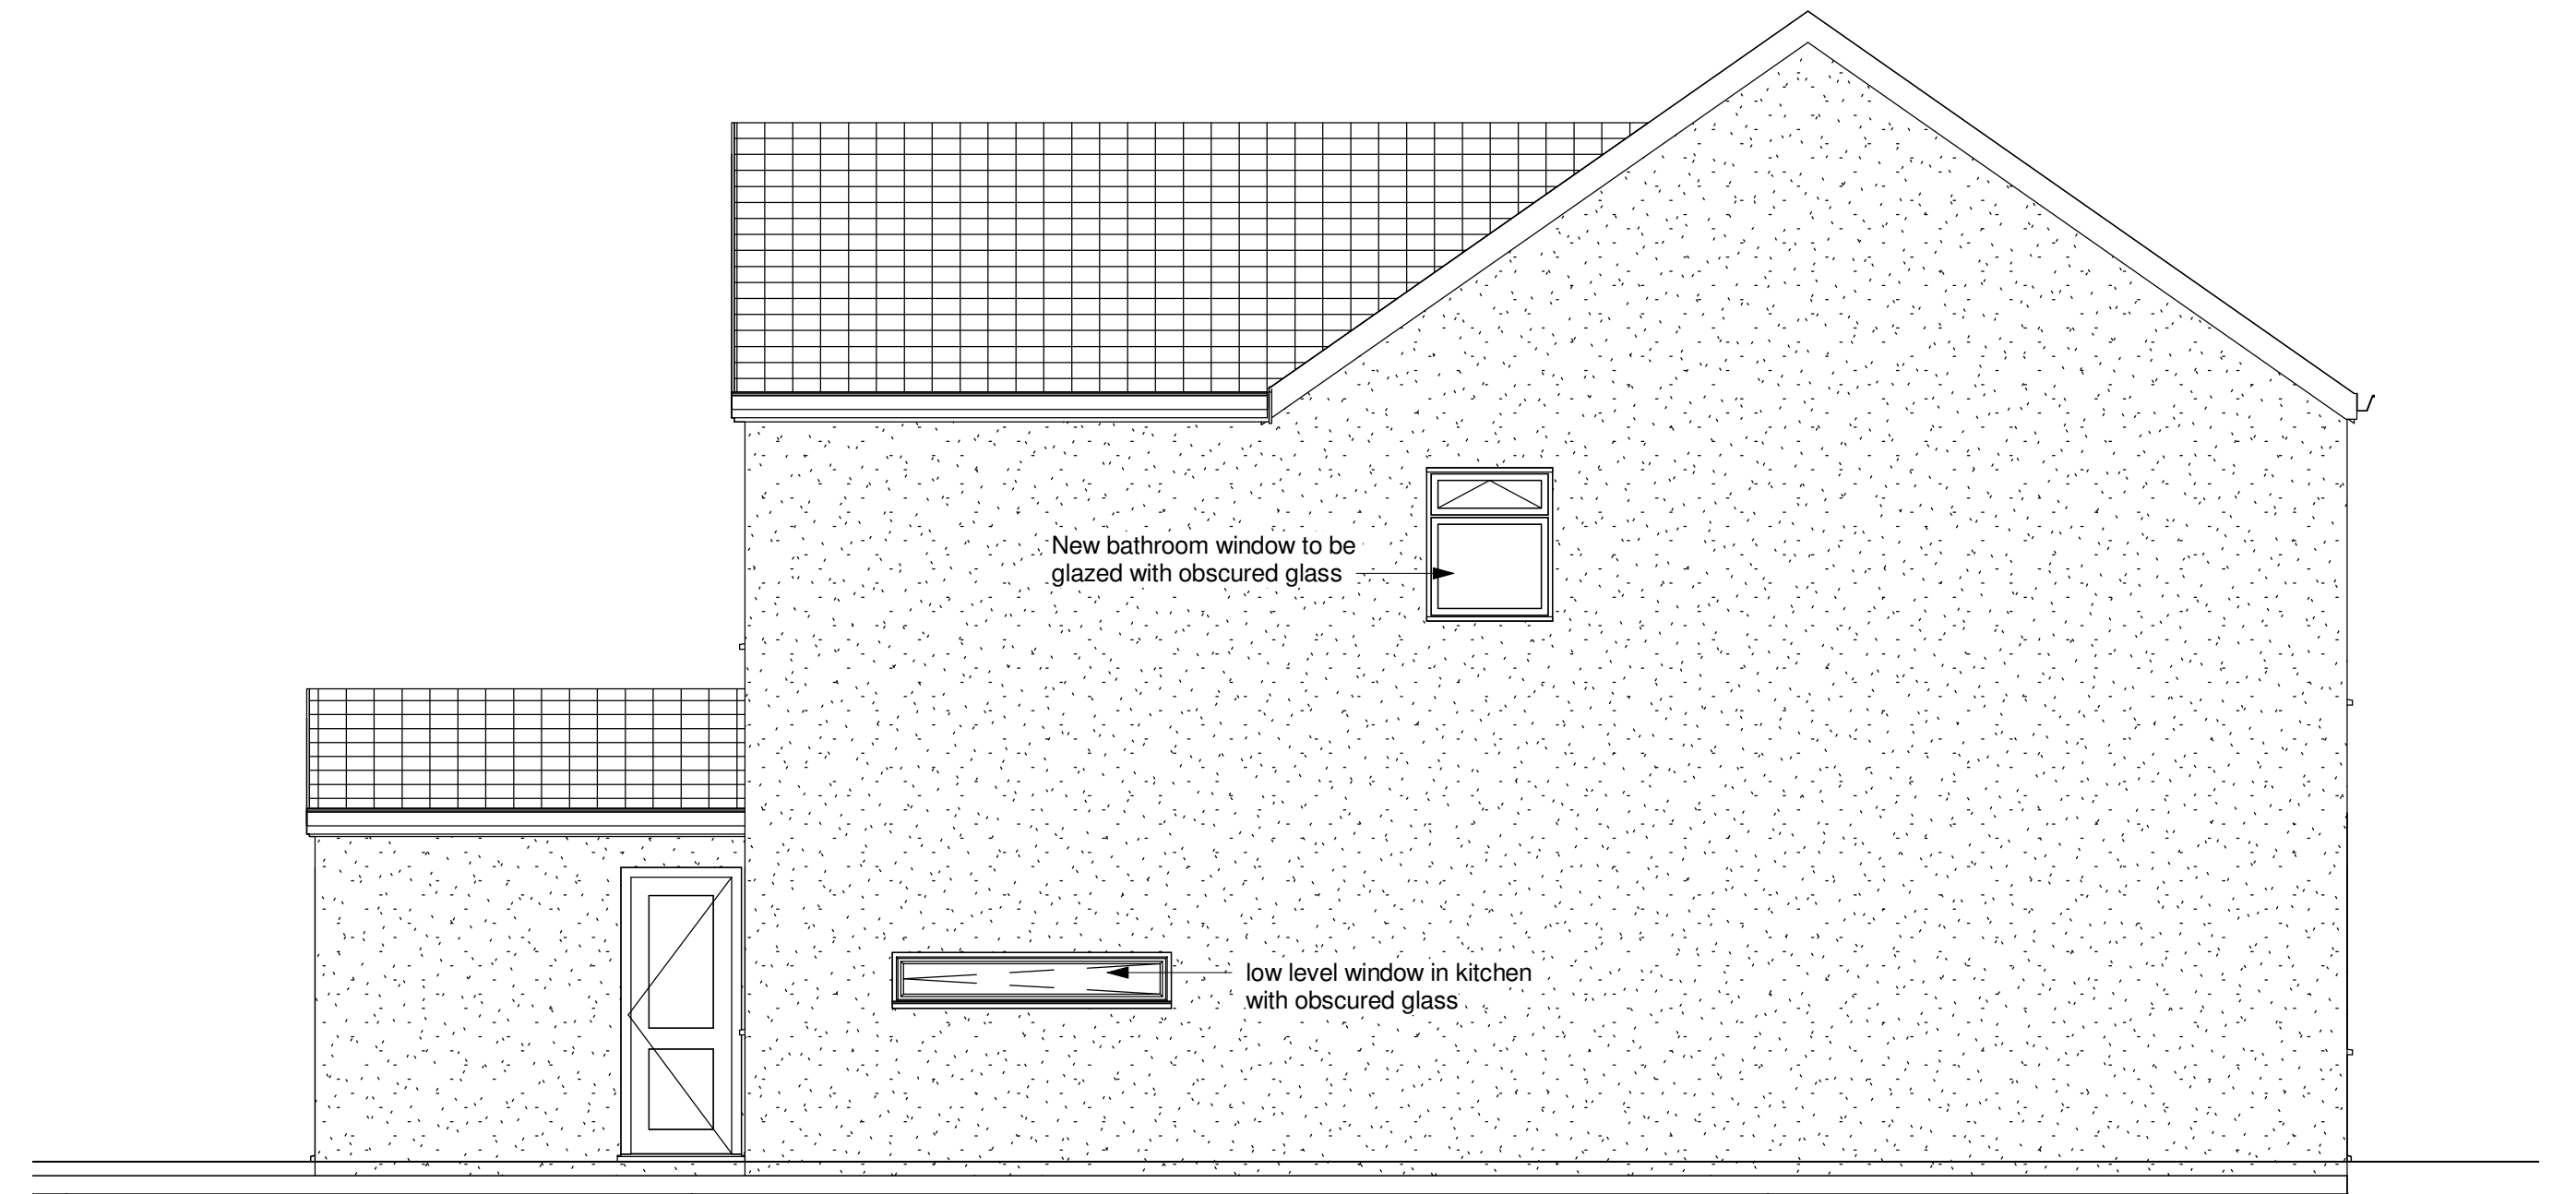


5 Path Side
1 : 50

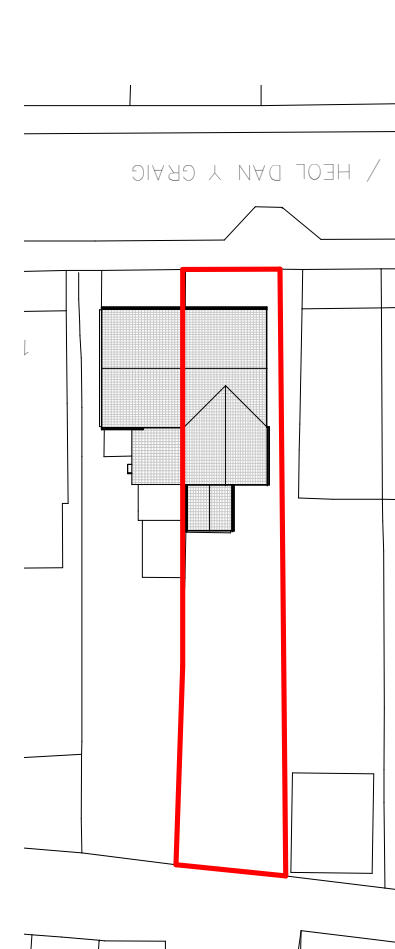

6 Site
1 : 500



7 Location
1 : 1250

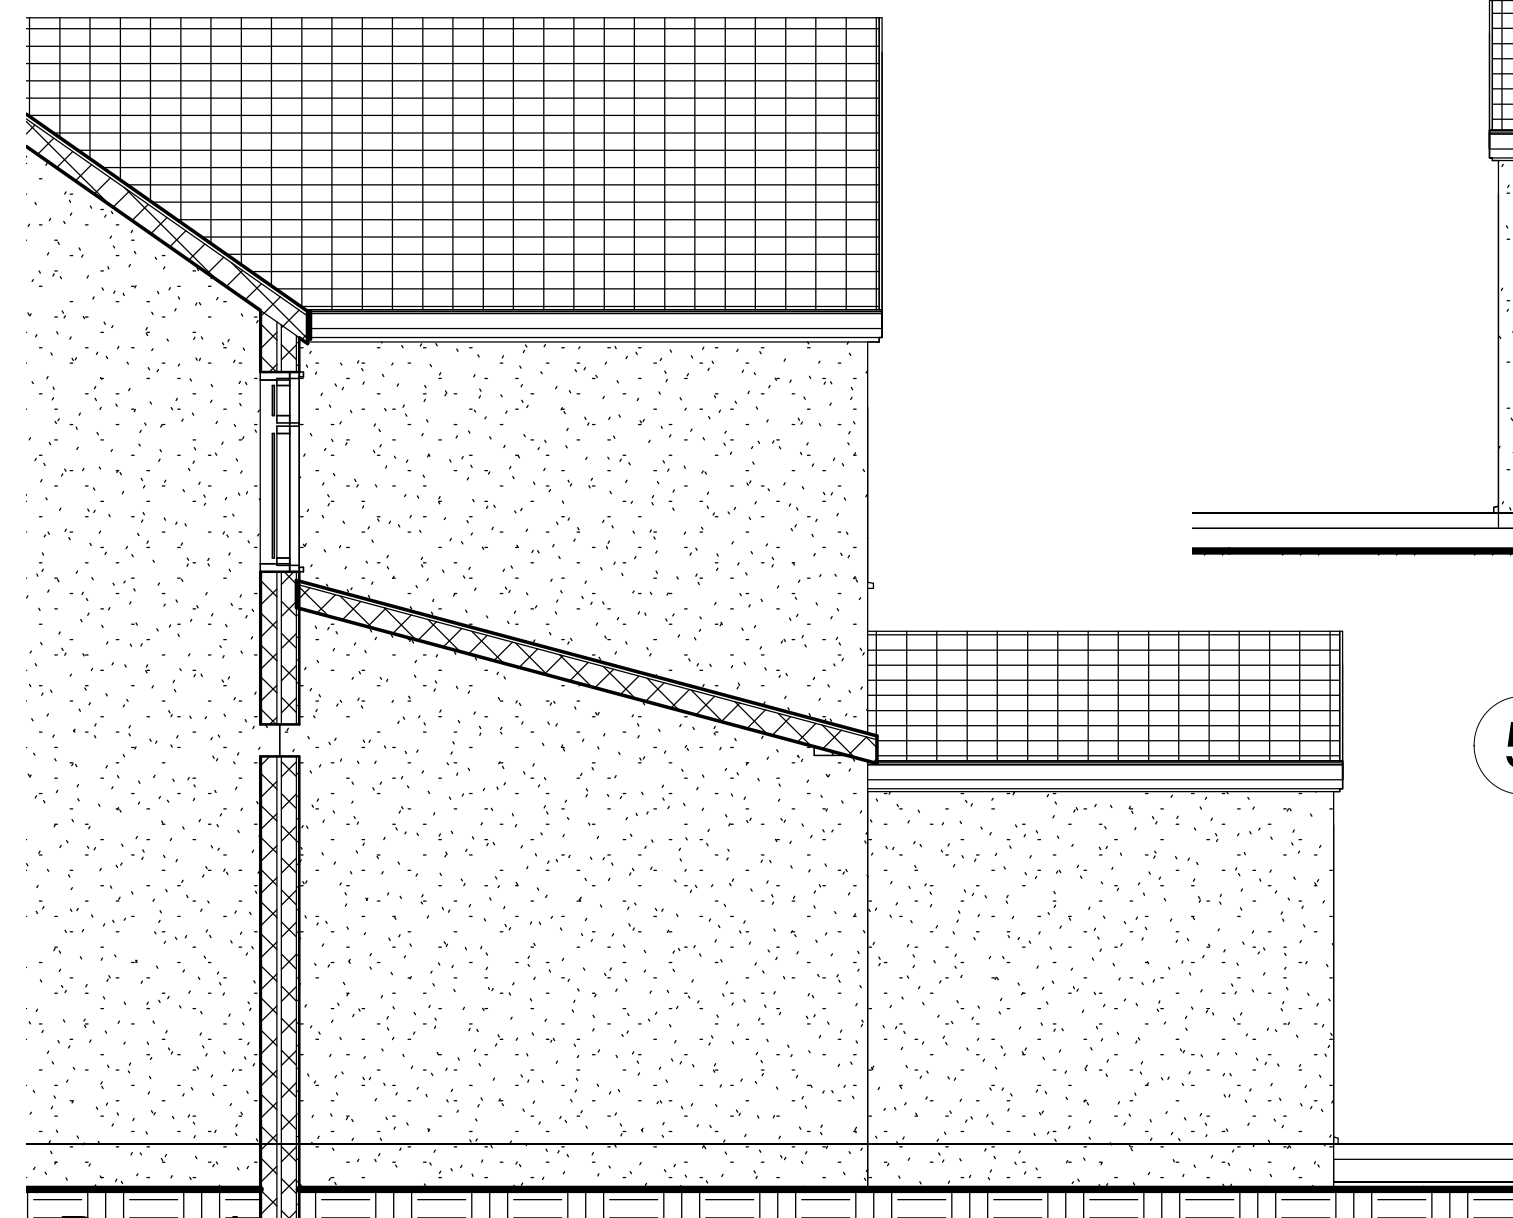

8 Boundary Side
1 : 50

dparchitecture

56 Walter Road Swansea SA1 5PY
tel: 01792 466554 mob: 0777 585 3754
e-mail david@dparchitecture.co.uk

Job			Description	
9 Dan y Graig Road Neath Abbey			Plans and Elevations as Proposed	
Scale	as shown	Approved	Figural dimensions must be taken, not scaled dimensions. All discrepancies in this drawing must be reported immediately to the Contract Administrator. Contractor must check all dimensions on site.	
Date	May 21	Job No.		
Drawn By	dp	Dwg. No.		
			21 - 02	21 - 02/2a