
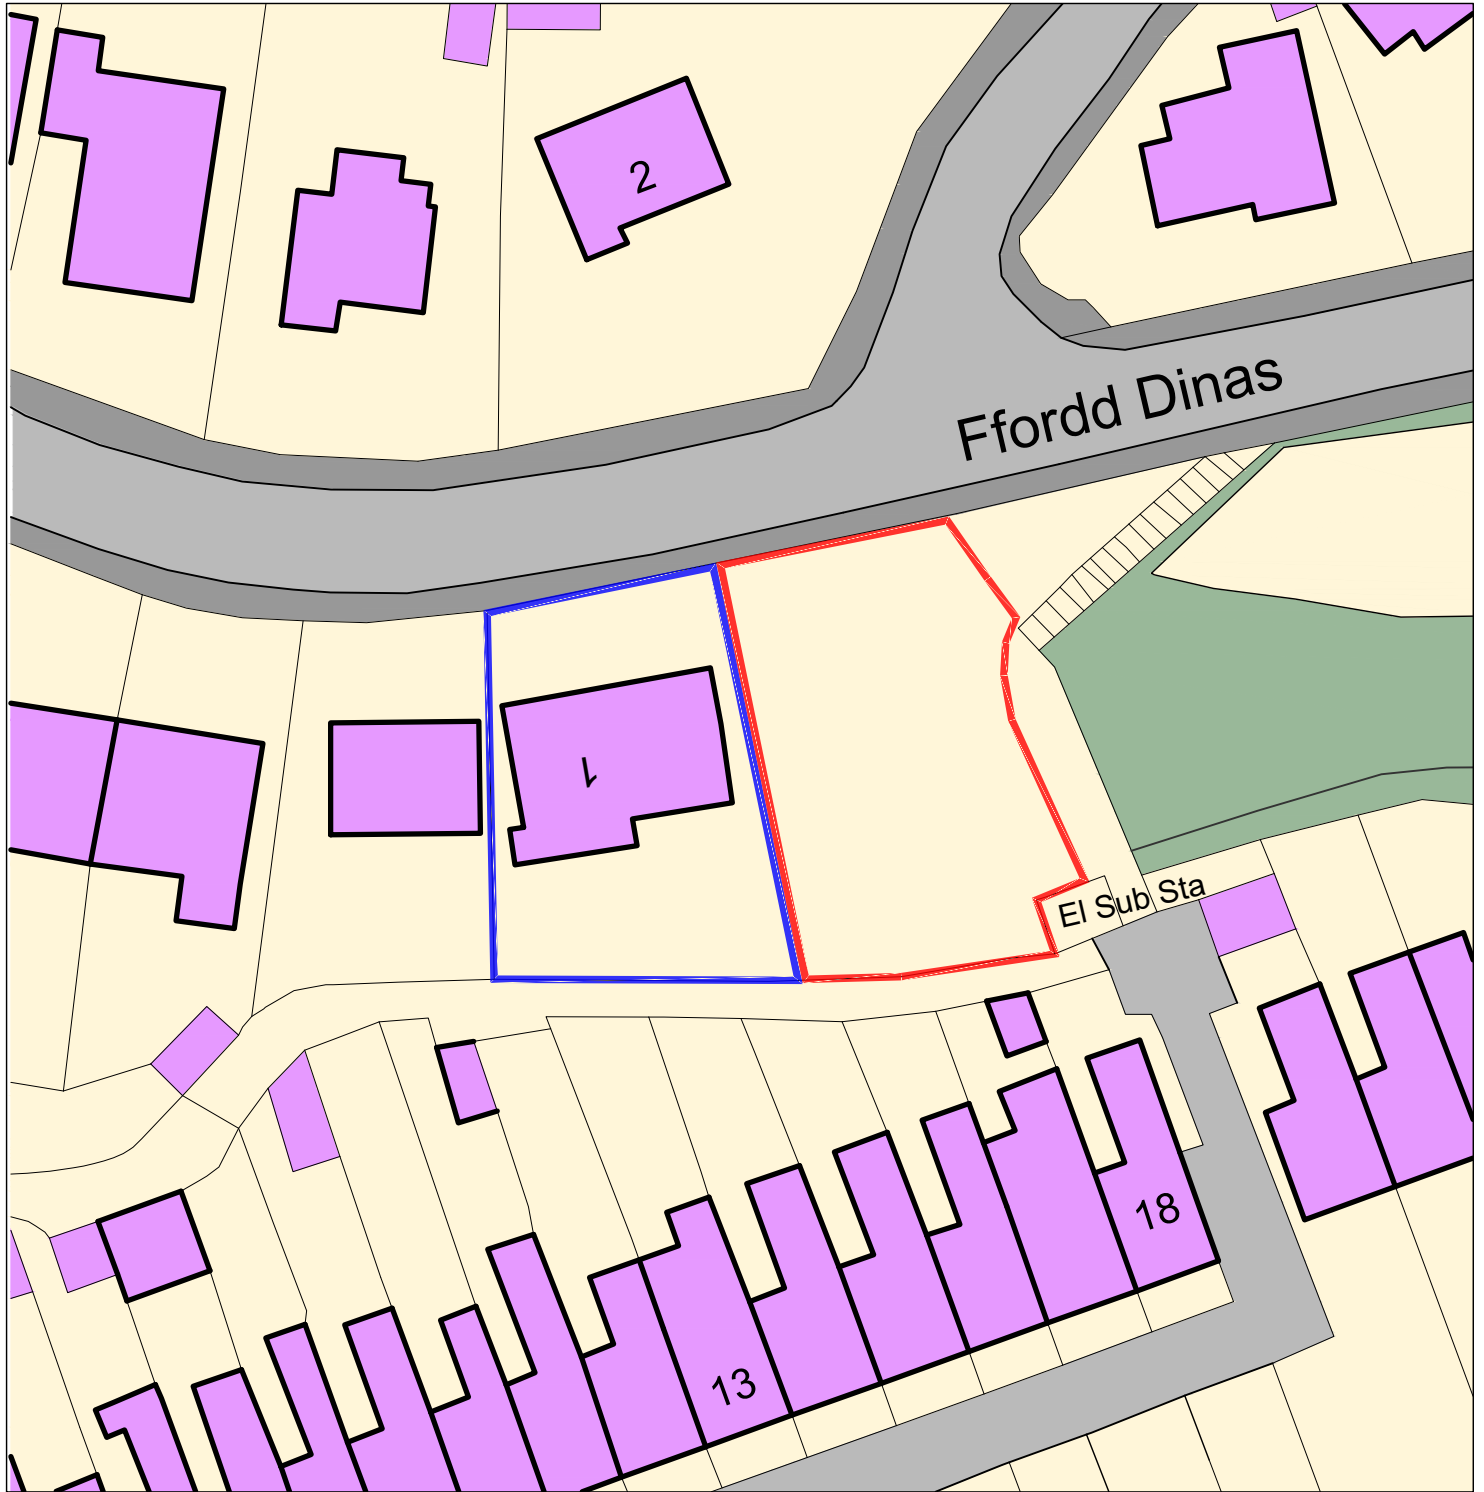


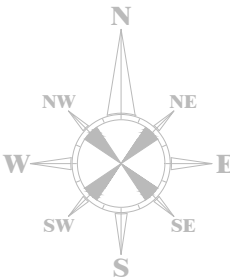

Notes Ordinance Survey, (c) Crown Copyright 2021. All rights reserved. Licence number 100022432 	REVISIONS			CLIENT: Ian Williams																
	Rev Comment			By			Date			PROJECT TITLE: New Home										
	A Revised Layout			AV			10.02.2021			PROJECT ADDRESS 1: Plot adj. 1 Ffordd Dinas, Cwmavon				A4						
										PROJECT ADDRESS 2: Neath Port Talbot, SA12 9BS				CHECKED BY: DLD						
										DRAWING TITLE: Site Block Plan				APPROVED BY: DLD						
									DATE: 18.01.2021		SCALE: 1:500		DRAWN BY: AV		REP: NH340		DRAWING NO: 002		REV: A	
									THIS DRAWING IS THE COPYRIGHT OF DARKIN ARCHITECTS AND MAY NOT BE COPIED, ALTERED OR REPRODUCED IN ANY FORM OR PASSED TO A THIRD PARTY WITHOUT THEIR CONSENT. DIMENSIONS MUST BE CHECKED AND VERIFIED ON SITE AND ANY DISCREPANCIES SHOULD BE REPORTED TO THE ARCHITECT. THIS DRAWING MUST NOT BE SCALED AND SHOULD BE READ IN CONJUNCTION WITH ALL OTHER CONSULTANT'S DRAWINGS. IF IN DOUBT ASK FOR CONFIRMATION. CARDIFF02921 197 196 LLANELLI01554 778 730 NEATH01639 368 000 info@darkinarchitects.com © Copyright Darkin Architects 2021 RIBA  Chartered Practice darkin architects drawing on experience											